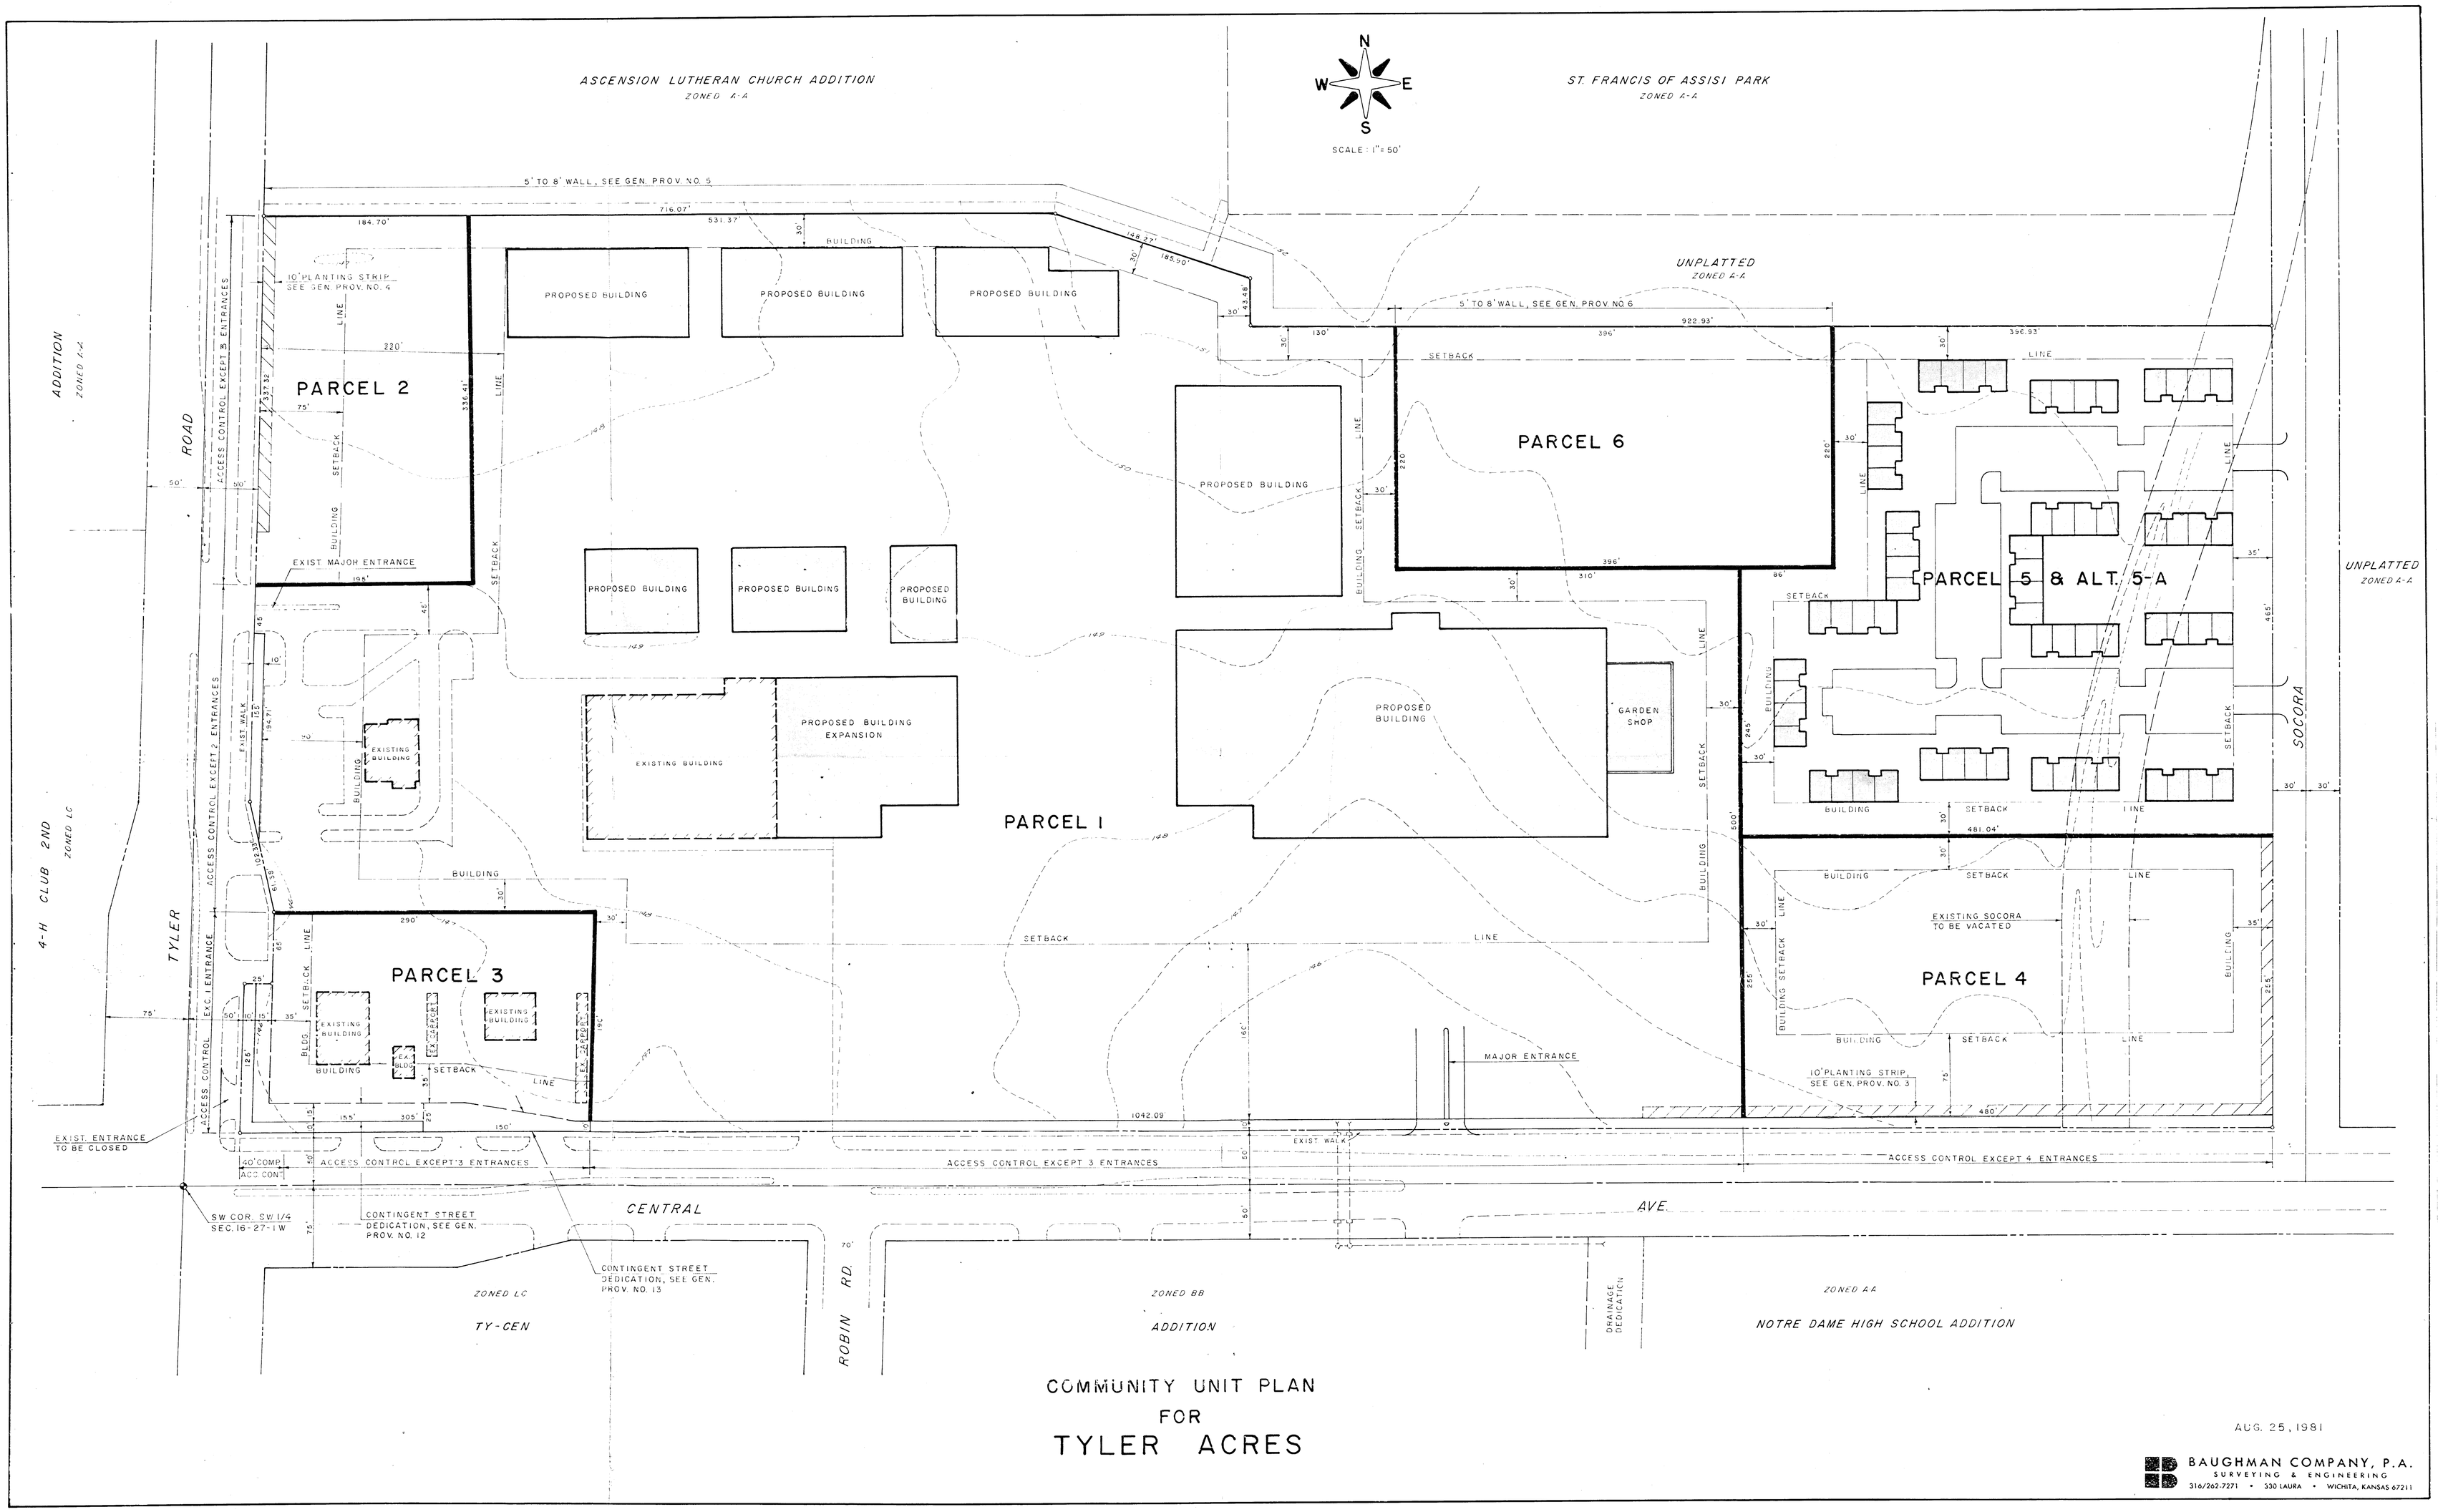

COMMUNITY UNIT PLAN
FOR
TYLER ACRES

AUG. 25, 1981

BAUGHMAN COMPANY, P.A.
SURVEYING & ENGINEERING
316/262-7271 • 330 LAURA • WICHITA, KANSAS 67211