# SUNRIDGE 2ND ADDITION

## WICHITA, SEDGWICK COUNTY, KANSAS

N 1" = 100'

BENCHMARK:
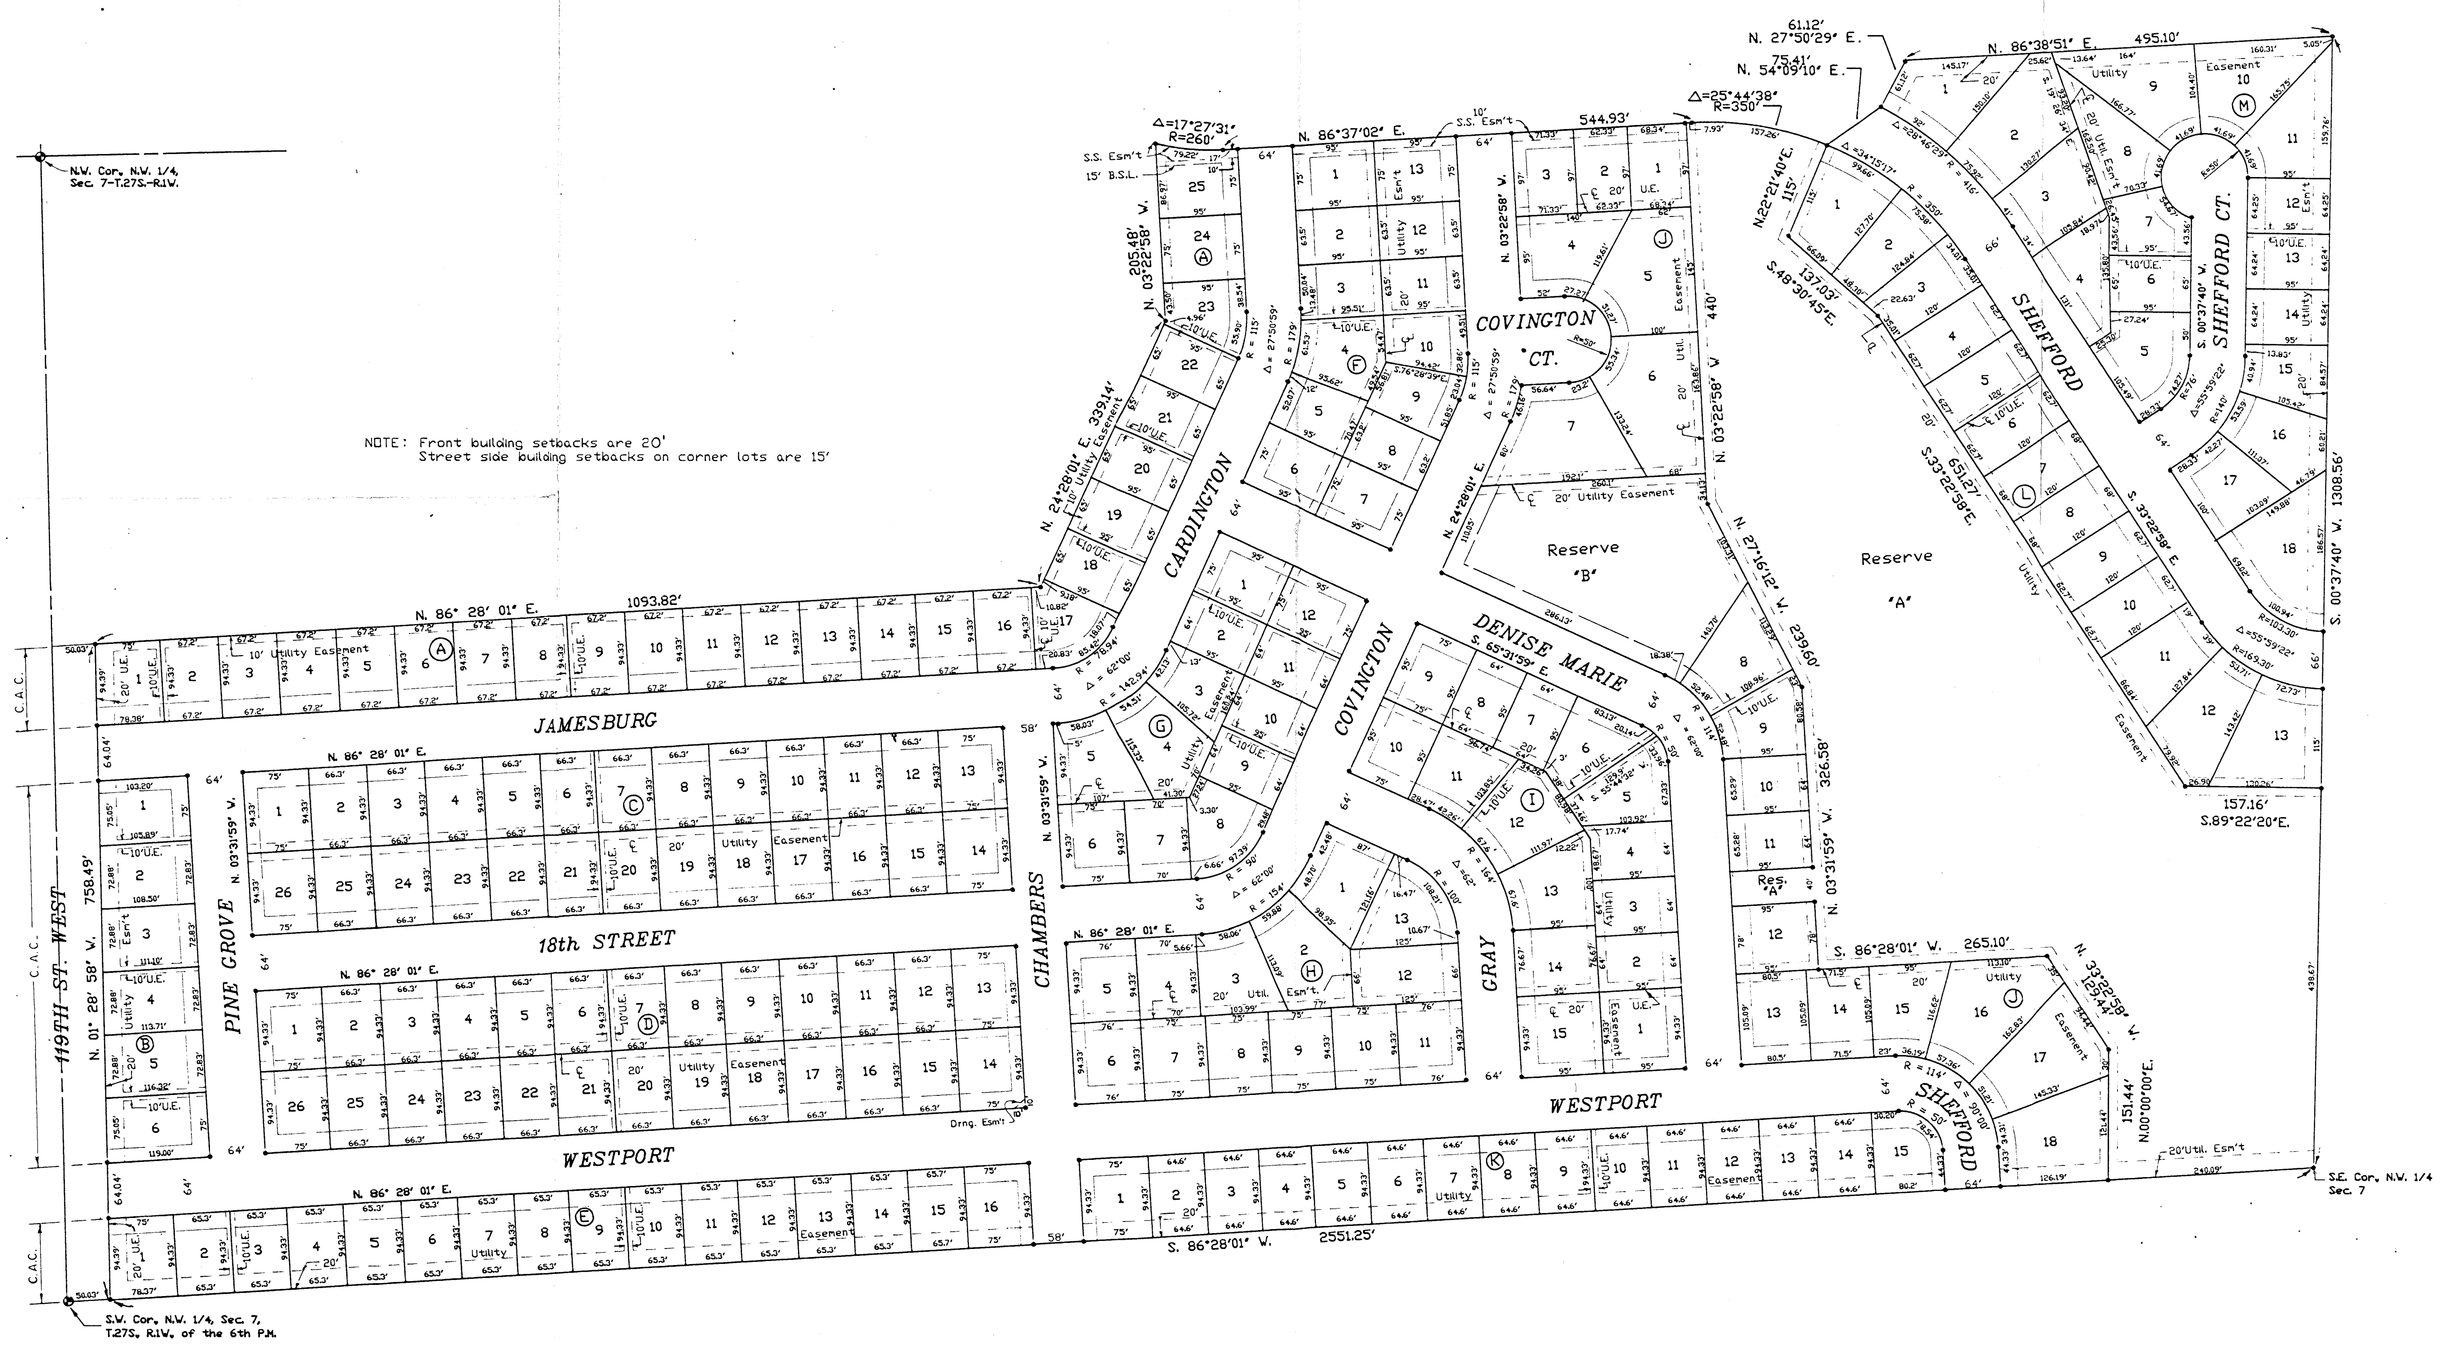
City Disc - 79' S. and 46' E. of the NW Cor. of the NW 1/4, Sec. 7, T. 27 S., R. 1 W.
Elev. = 1359.48 M.S.L.
= 172.08 City Datum