DRAINAGE PLAN

SUNRIDGE 2nd ADDITION

TO WICHITA, SEDGWICK COUNTY, KANSAS

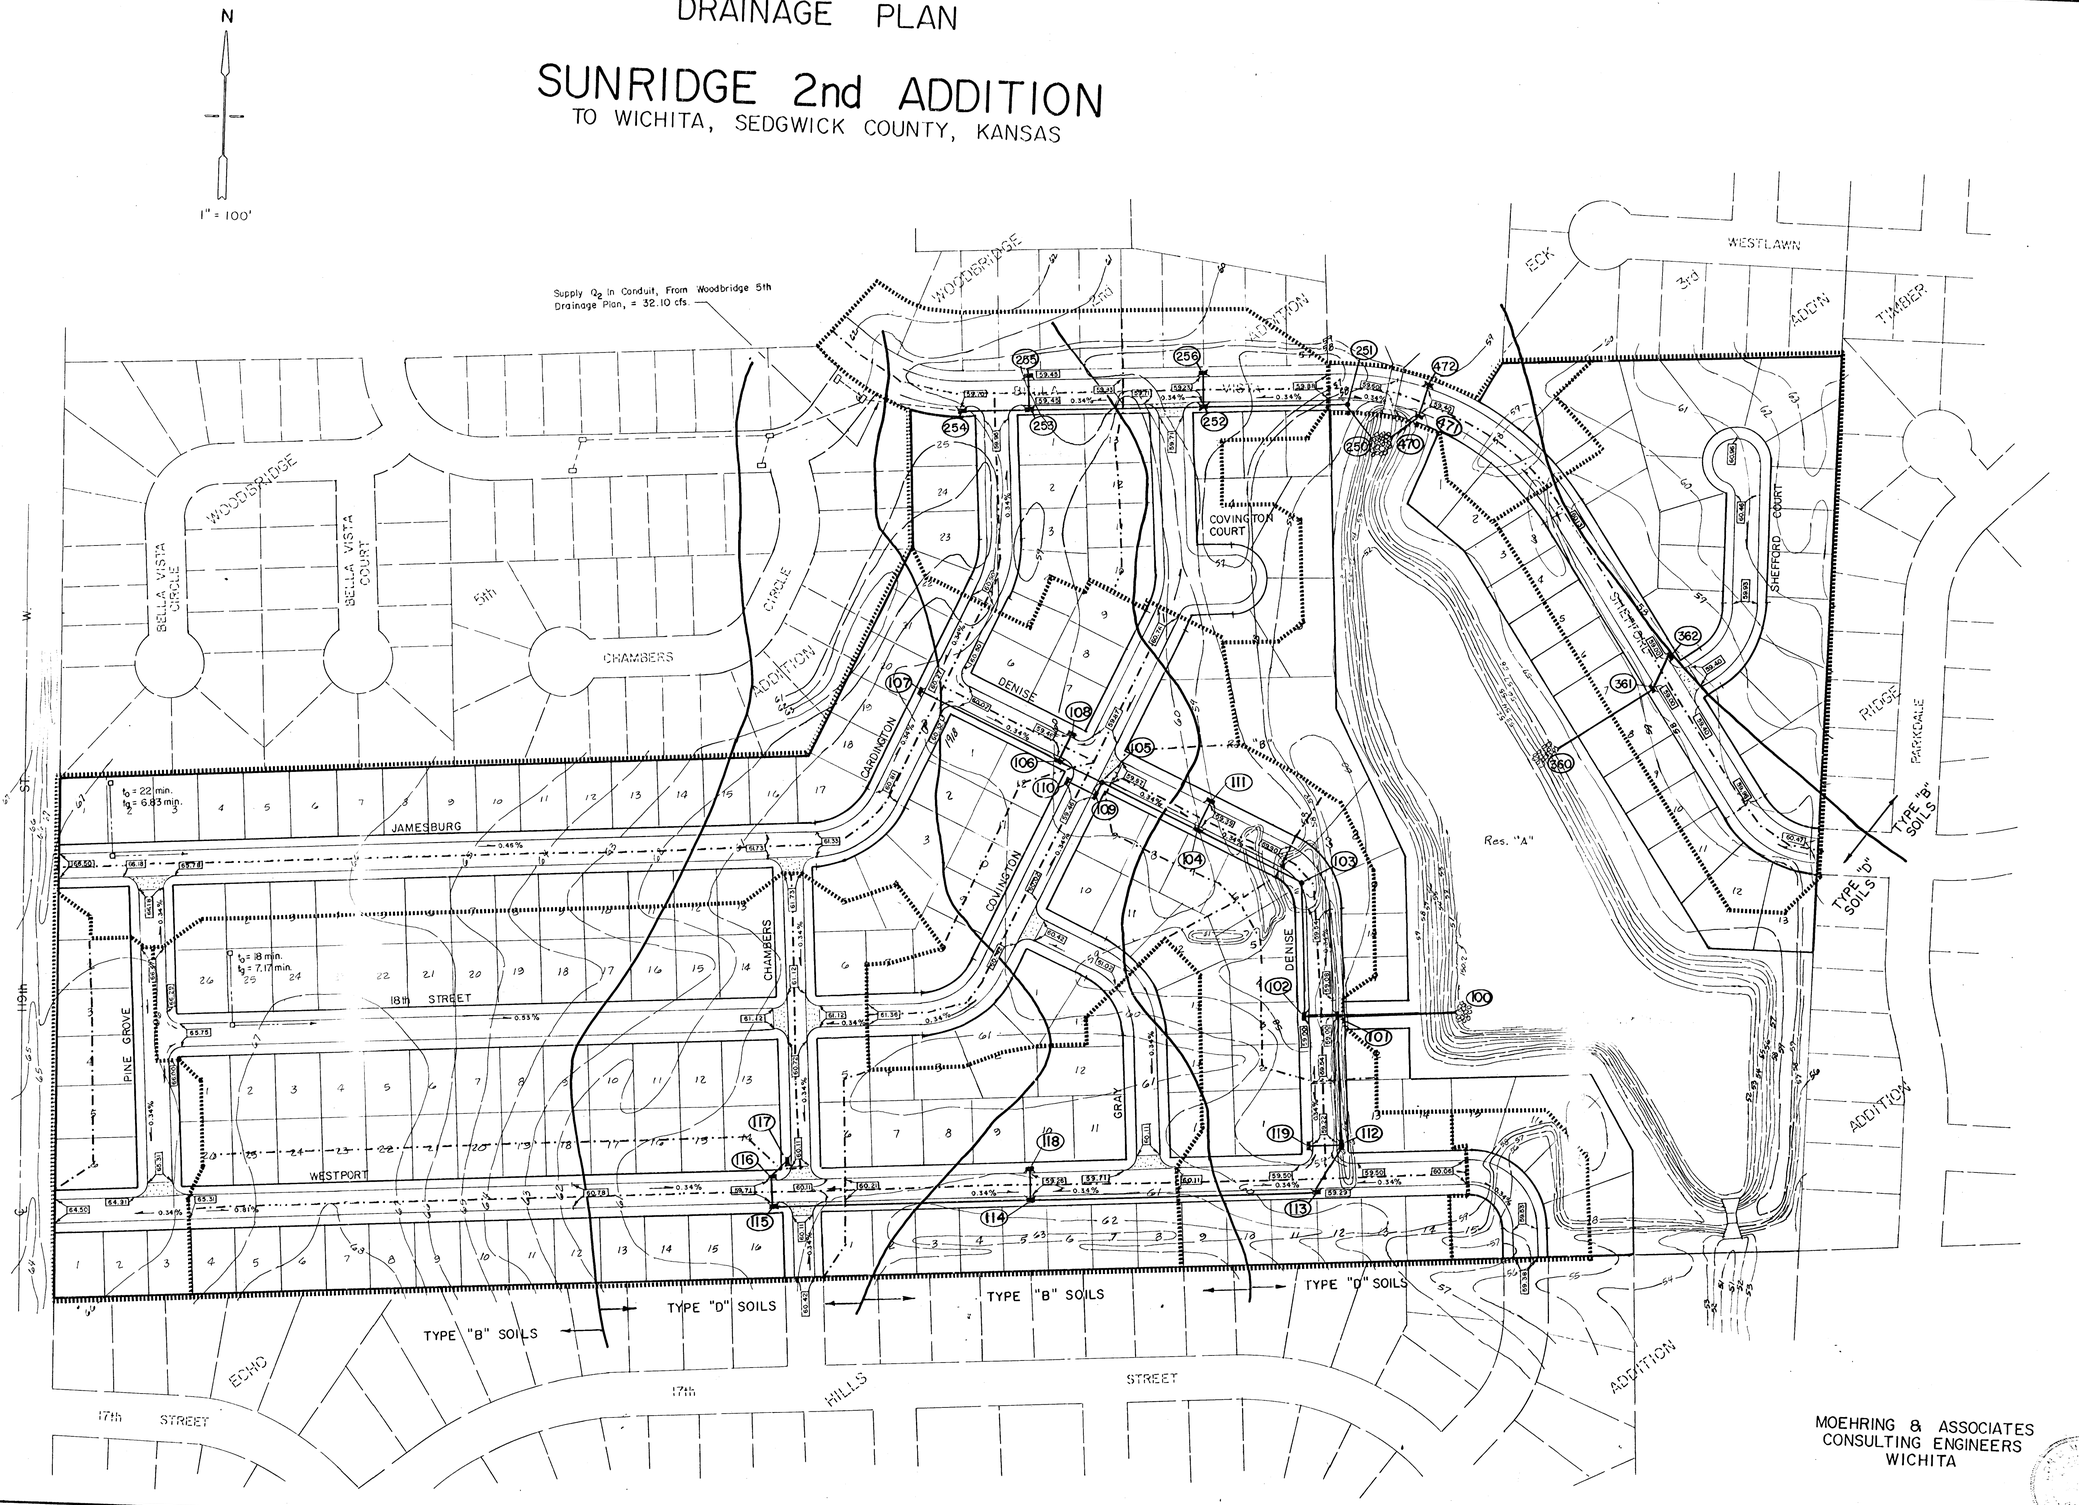

MOEHRING & ASSOCIATES
CONSULTING ENGINEERS
WICHITA