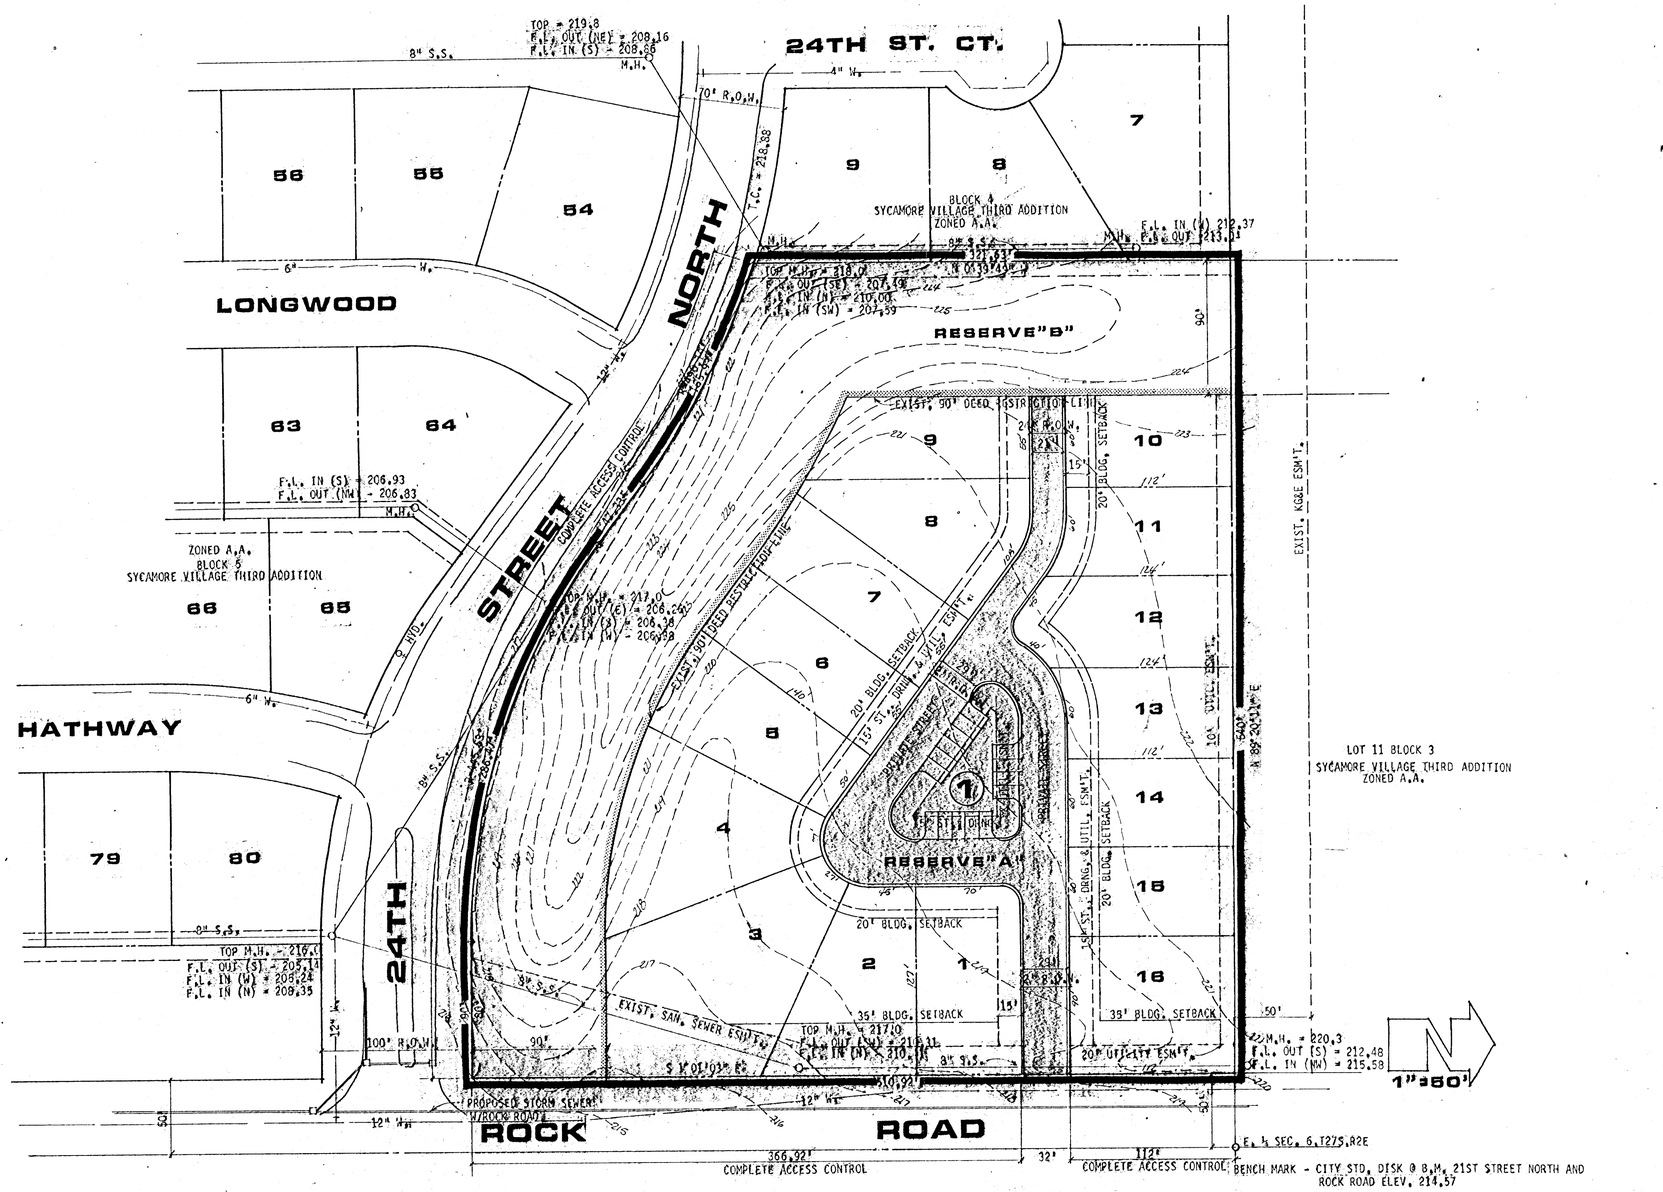

PRELIMINARY PLAT

SYCAMORE VILLAGE 4TH

OWNER: LANDMARK COMMUNITIES, INC., 3500 N. ROCK ROAD, #100, WICHITA, KS. 67226

1' CONTOUR INTERVAL
TOPOGRAPHY BY M.K.E.C., FEB., 1984

BENCH MARK - CITY STD. DISK @ S.M. 21ST STREET NORTH AND ROCK ROAD ELEV. 214.57

DRAINAGE CONCEPT PLAN TO BE PREPARED AND SUBMITTED BY M.K.E.C.

RESERVE "A" IS FOR STREET, DRAINAGE, UTILITIES, PARKING AND LANDSCAPING.

RESERVE "B" IS FOR UTILITIES, DRAINAGE, LANDSCAPING AND OPEN SPACE

sheet of

project
LOT 10 BLK. 4 SYC. VILLAGE

sheet title
PRELIMINARY PLAT

date FEB. 16, 1984
rev.

BILL G. YUNG DESIGN
8225 E. 35TH. ST. NORTH, WICHITA, KS. 67226 316-683-5567