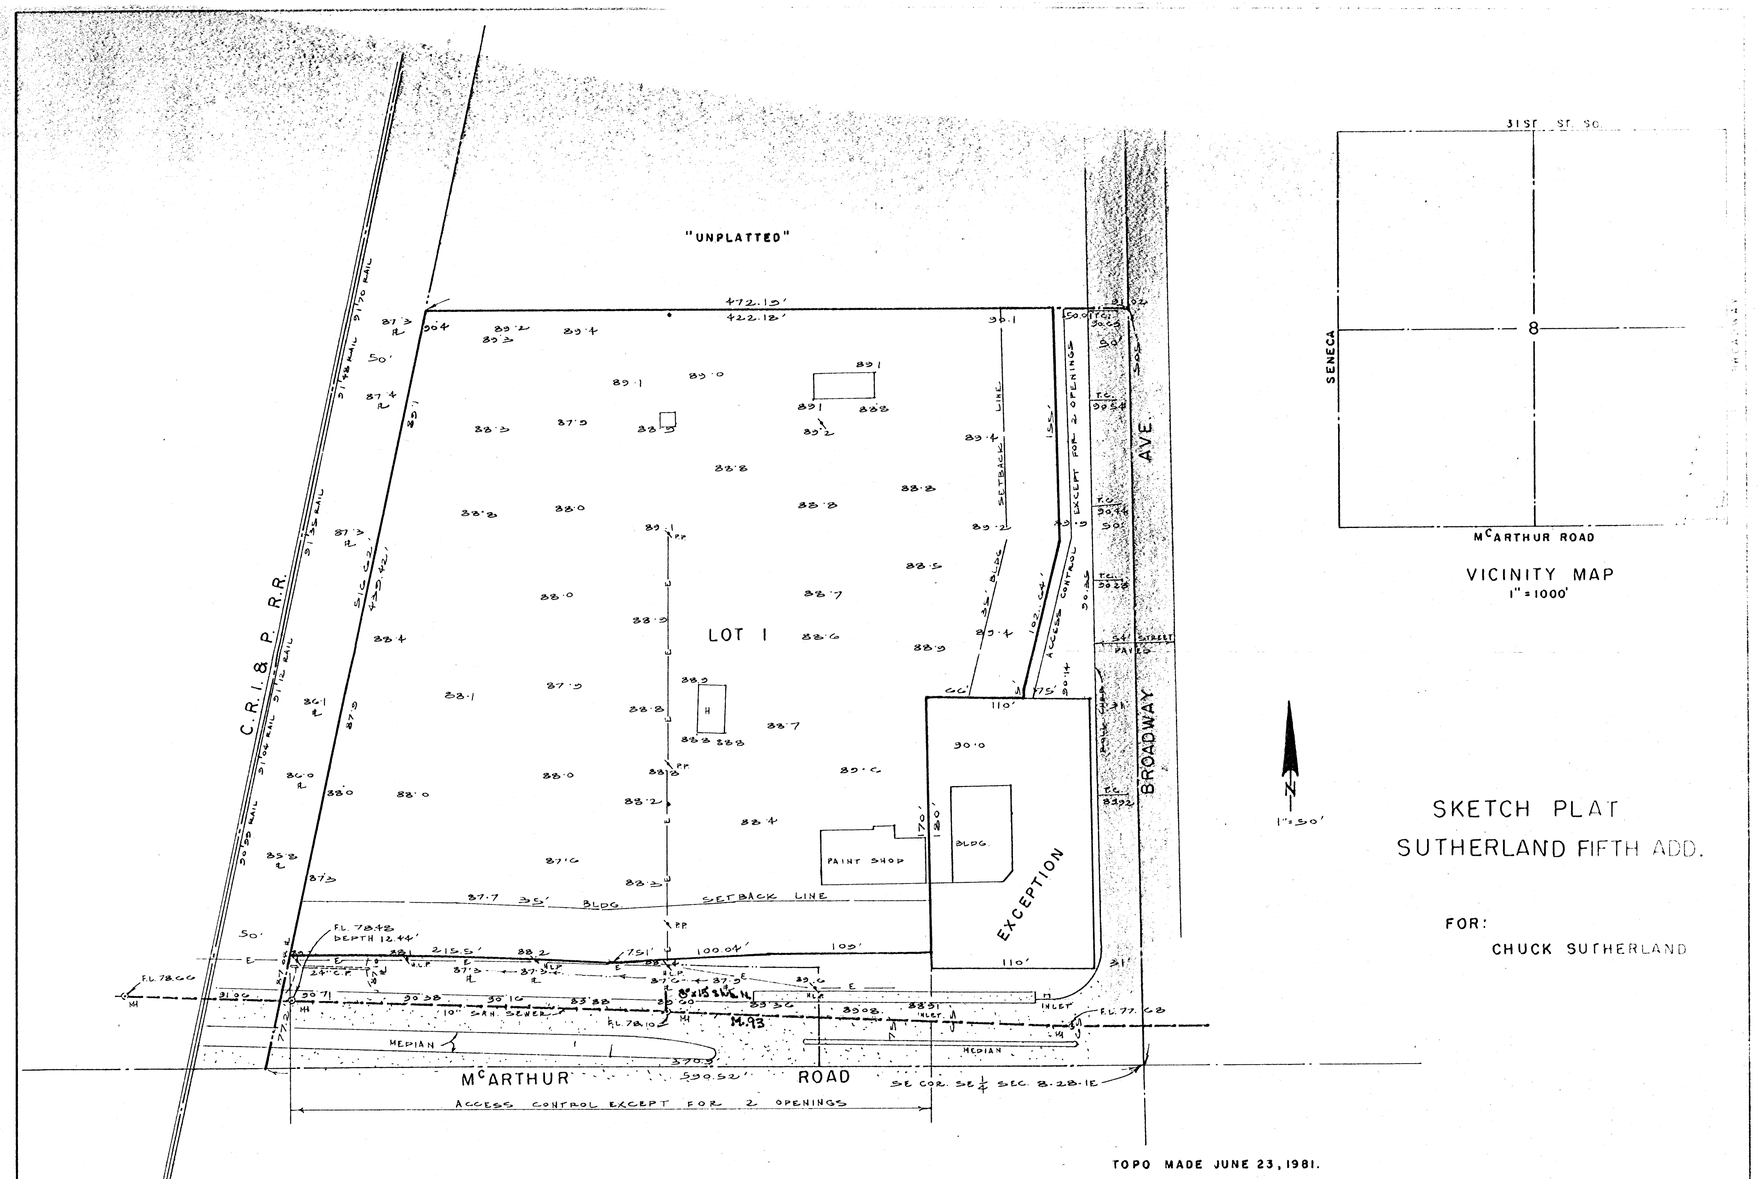

VICINITY MAP
1" = 1000'

1" = 50'

SKETCH PLAT
SUTHERLAND FIFTH ADD.

FOR:
CHUCK SUTHERLAND

TOPO MADE JUNE 23, 1981.

B.M.: ELEV. 89.85 - CITY STD DISC. 32' E. & 29' S. OF THE SE COR.
SE 1/4 SEC. 8-28-1E.

LOWELL D. HIGH, L.S.
JUNE 25, 1981