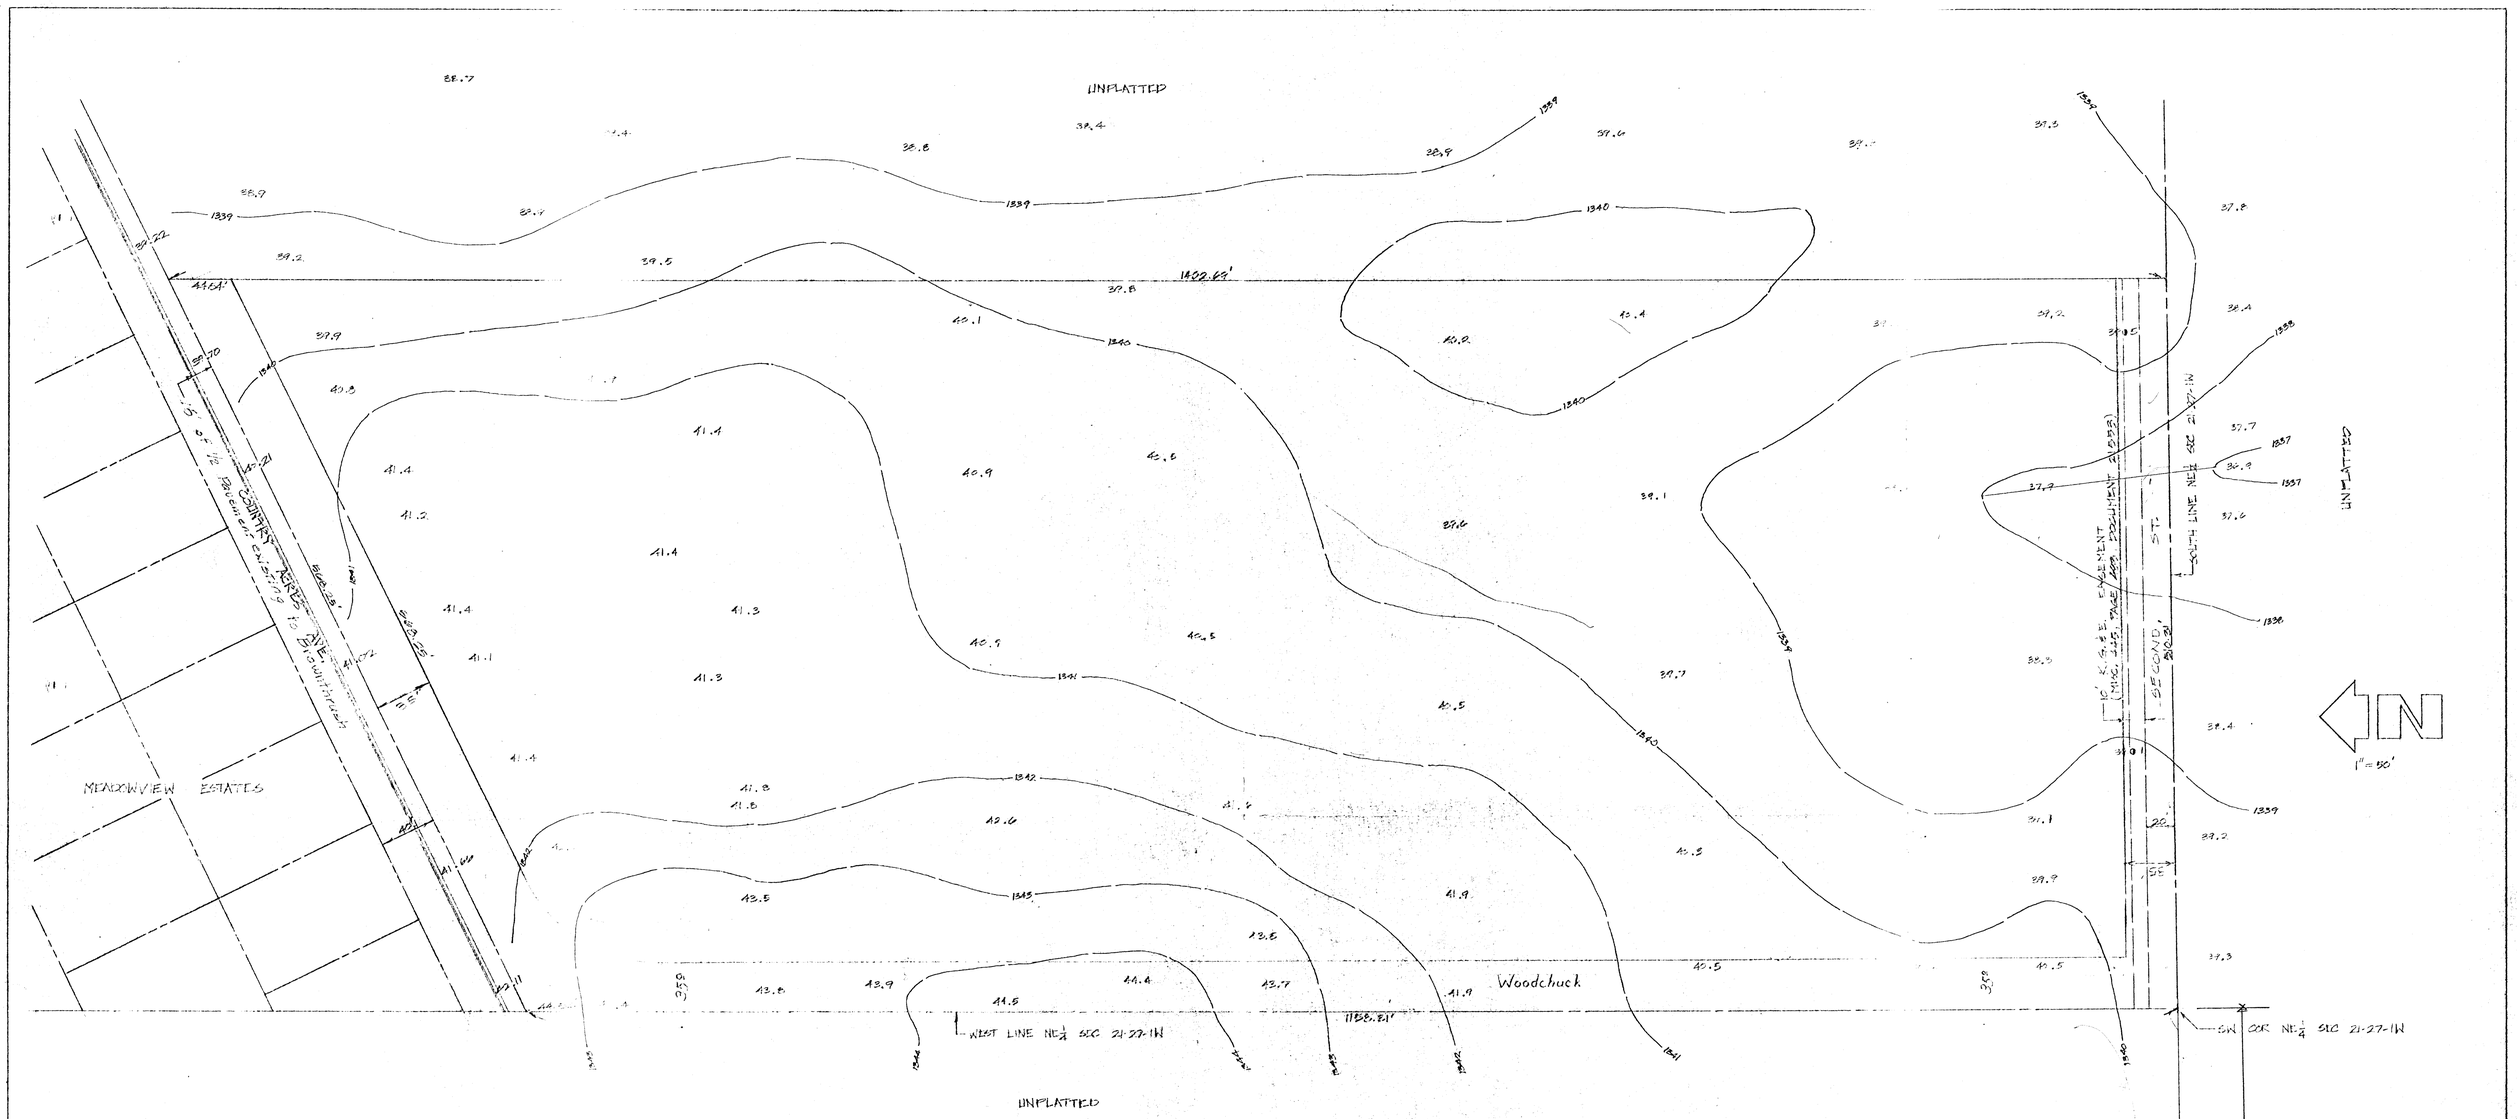

BM ELEV 1233.62 - TOP IRON E¼ COR SEC 21-27-1W

TOPOGRAPHY MADE JUNE 2, 1977

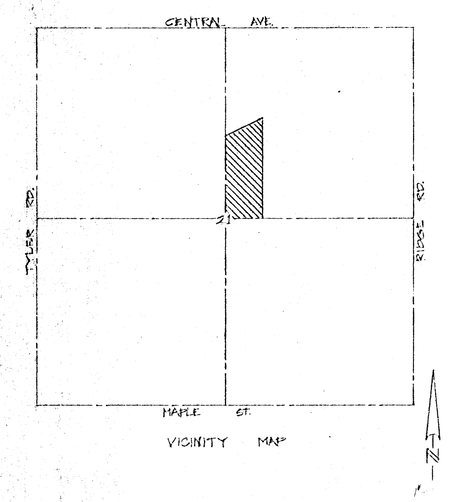

VICINITY MAP

PRELIMINARY PLAT
SPECIAL ED ADDITION
FOR USD 259

K.C. TAYLOR, PSE.
6-22-77