DRAINAGE CONCEPT
ST. FRANCIS OF ASSISI PARK II
WICHITA, SEDGWICK CO., KANSAS

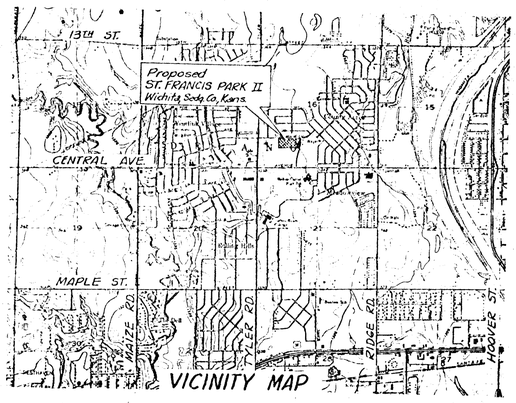

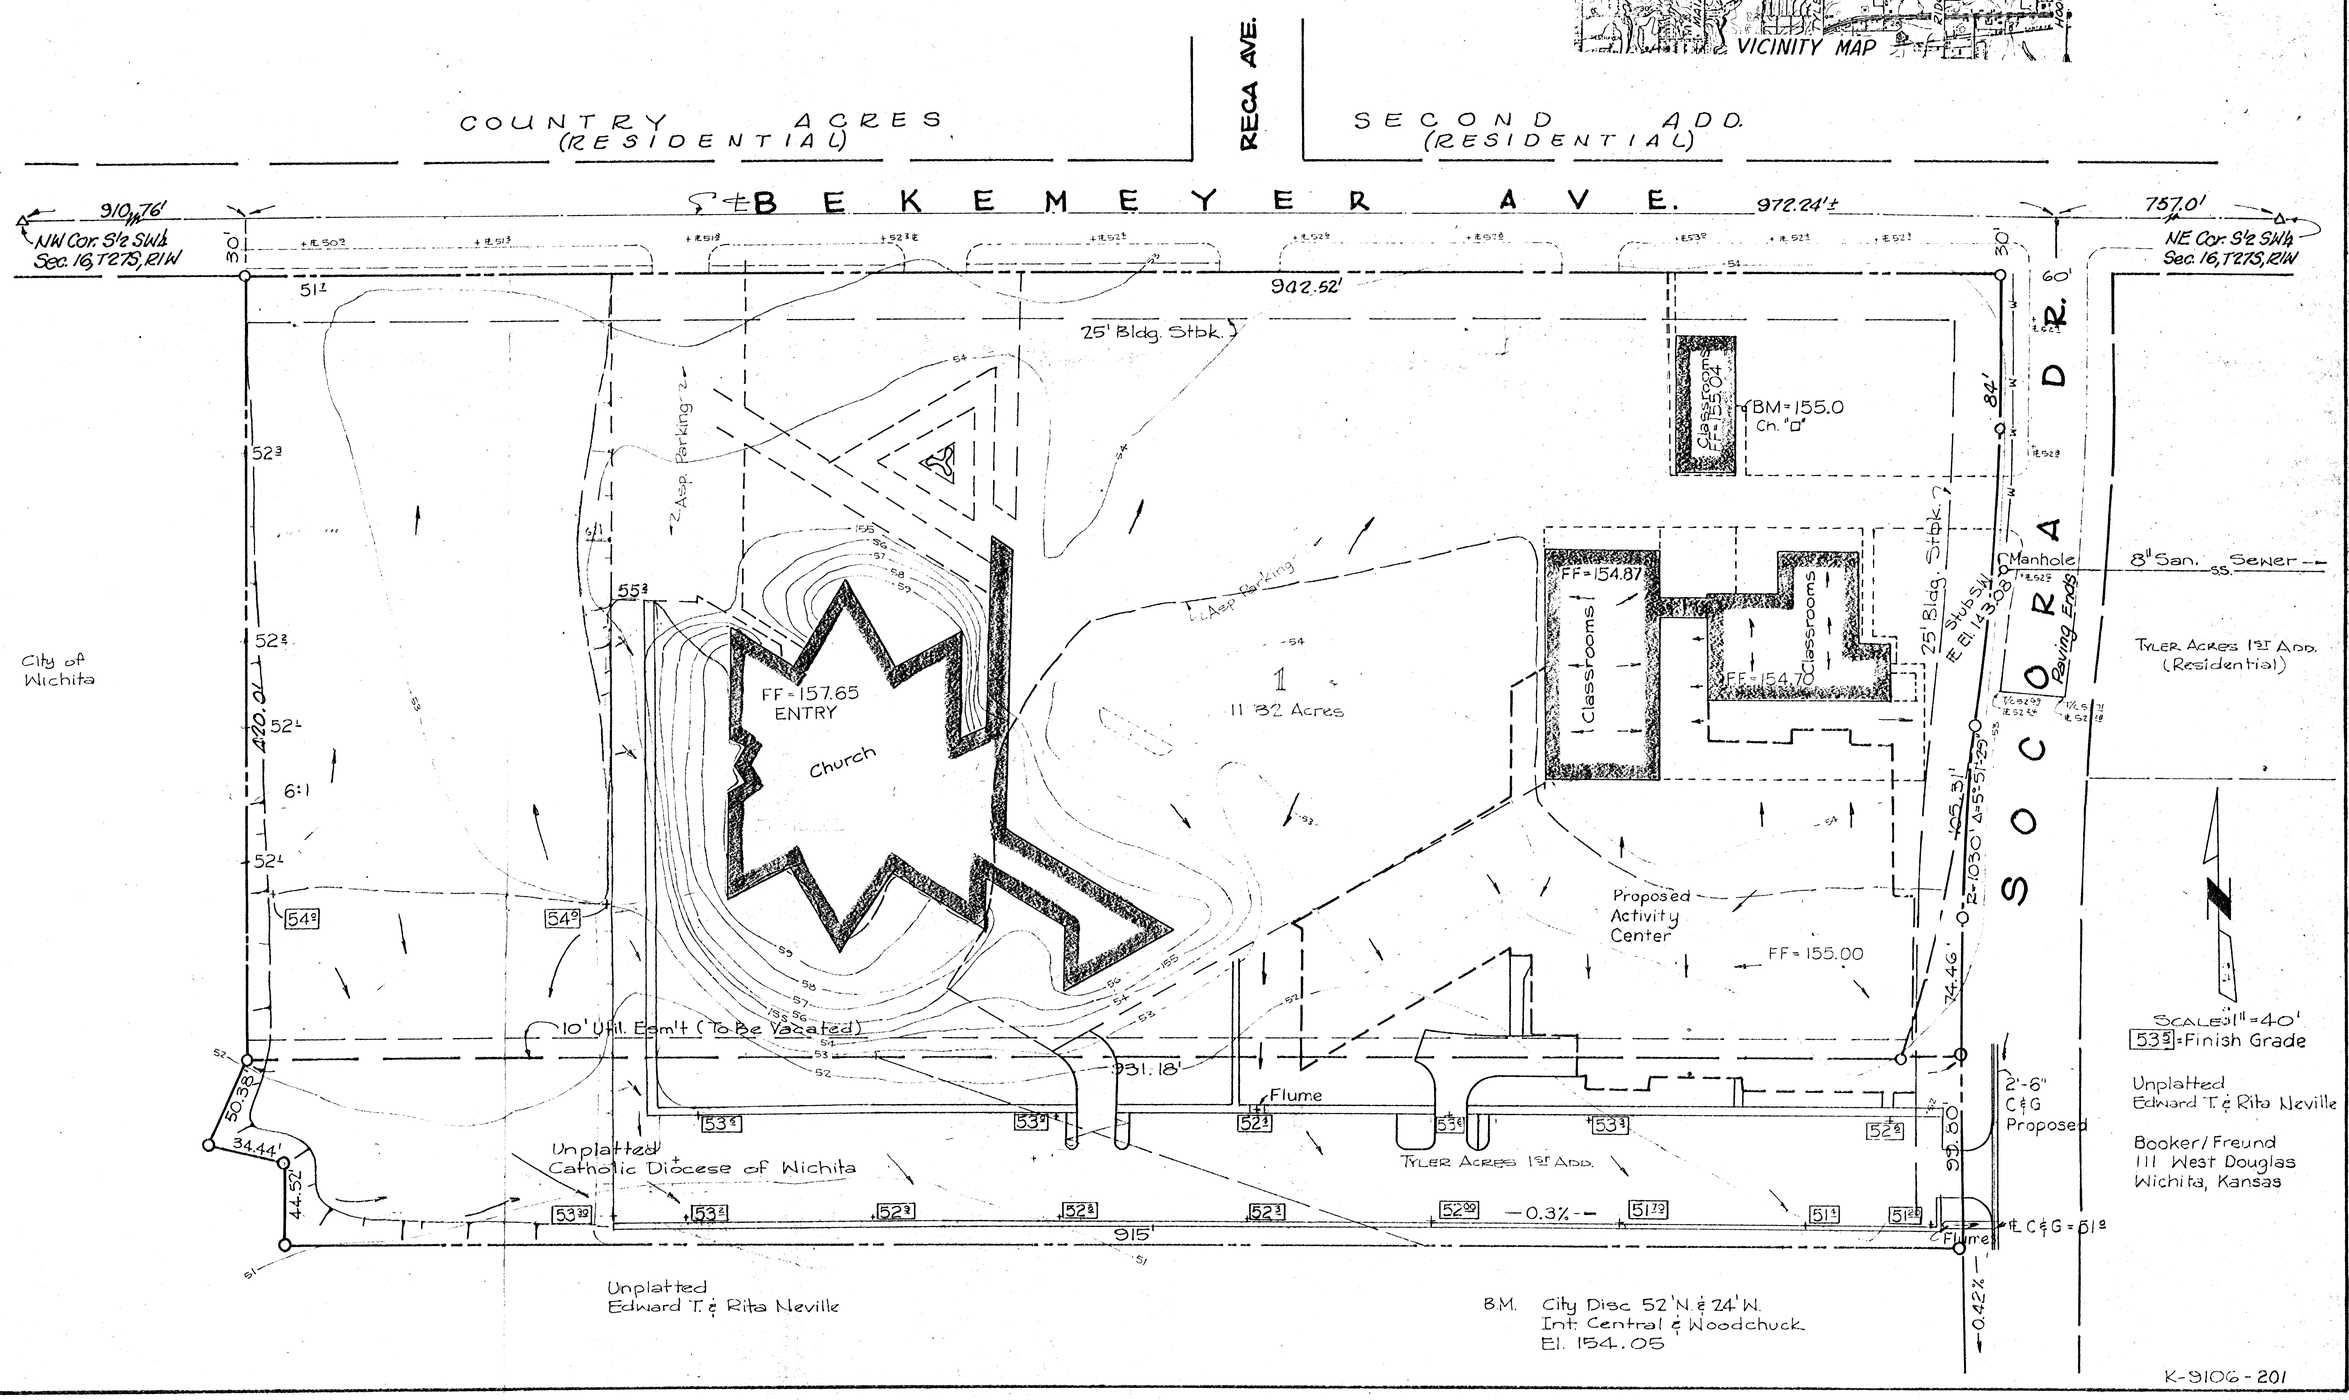

K-9106-201