PRELIMINARY PLAT

SAFEWAY 3RD ADDITION

SAFEWAY STORES INC.

LOT 1, SAFEWAY ADDITION, & PART OF CHALITAUQUA PLACE ADDITION, TOGETHER WITH A PORTION OF LORRAINE AVE. TO BE VACATED

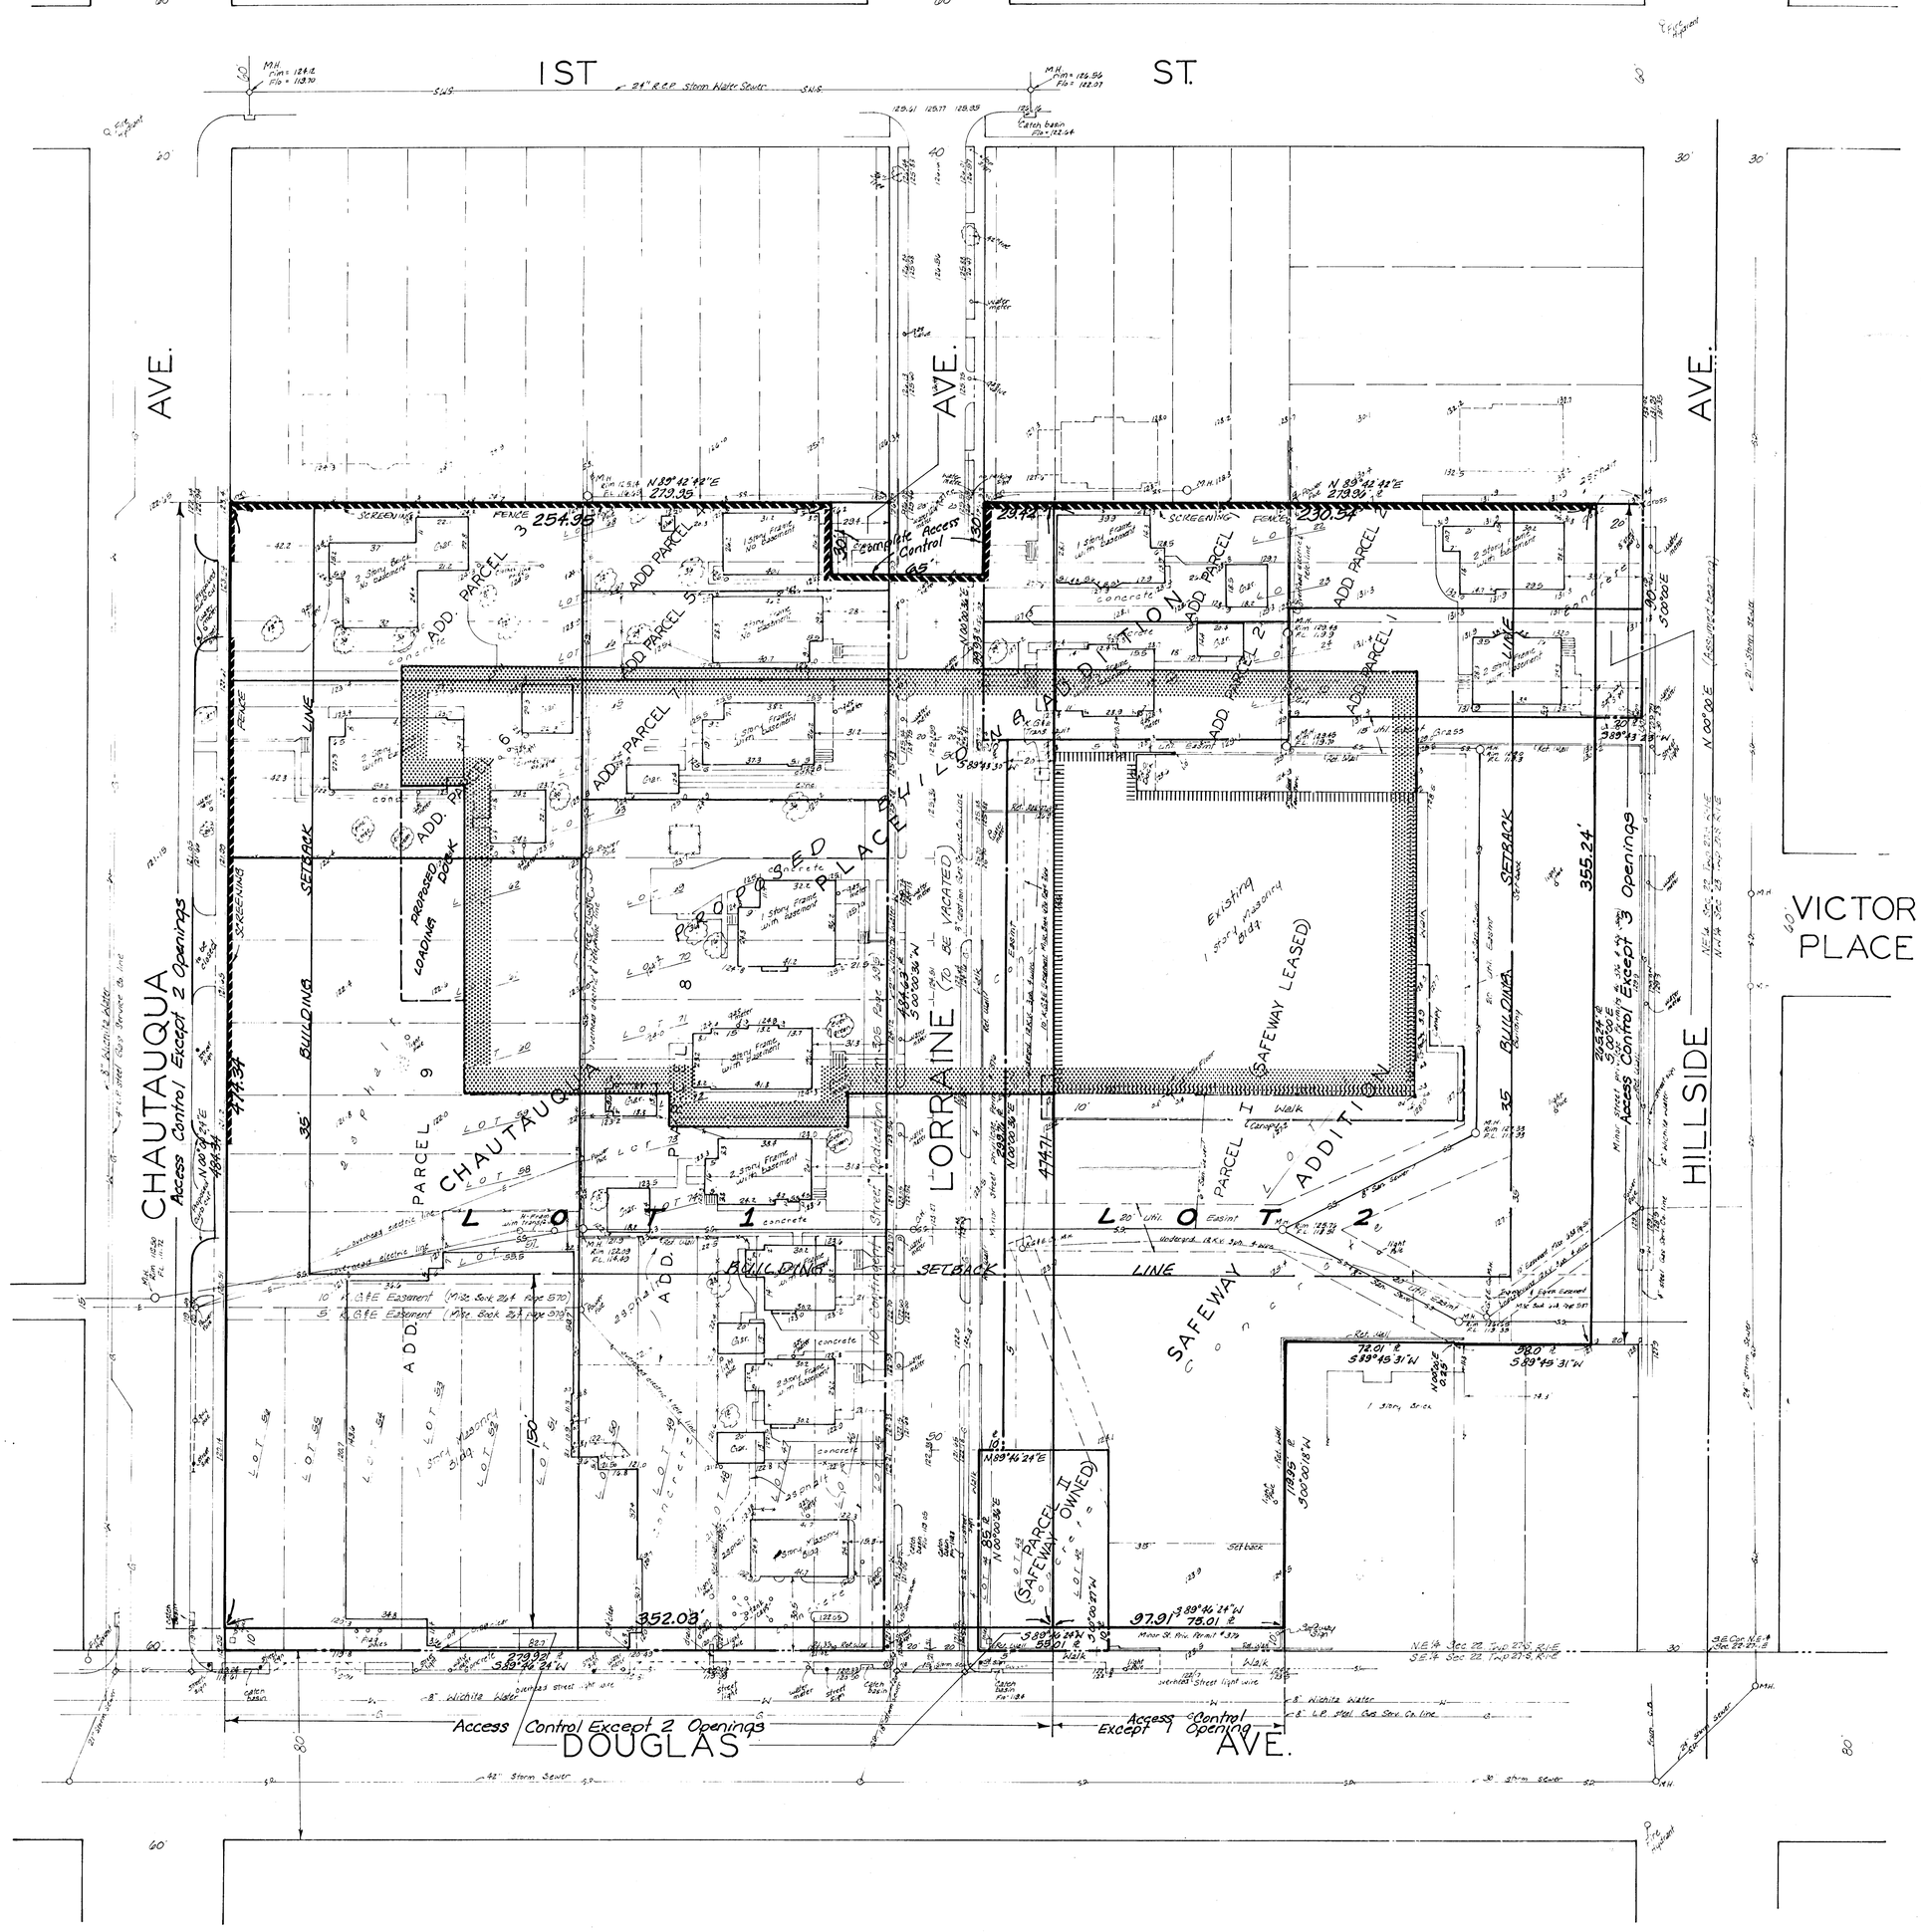

N
W E
S
1" = 30'

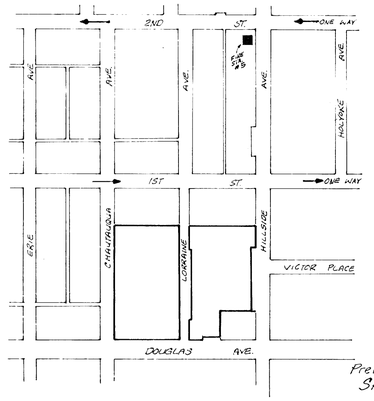

VICINITY PLAT
1" = 300'

Preliminary Plat 6-13-80
Sketch Plat 5-29-80
Revised April 1, 1980
Revised Feb 2, 1980

BAUGHMAN COMPANY, P.A.
SURVEYORS
316/262-7271 • 330 LAURA • WICHITA, KANSAS 67211