PRELIMINARY PLAT

SACORDA ADDITION

WICHITA, SEDGWICK COUNTY, KANSAS

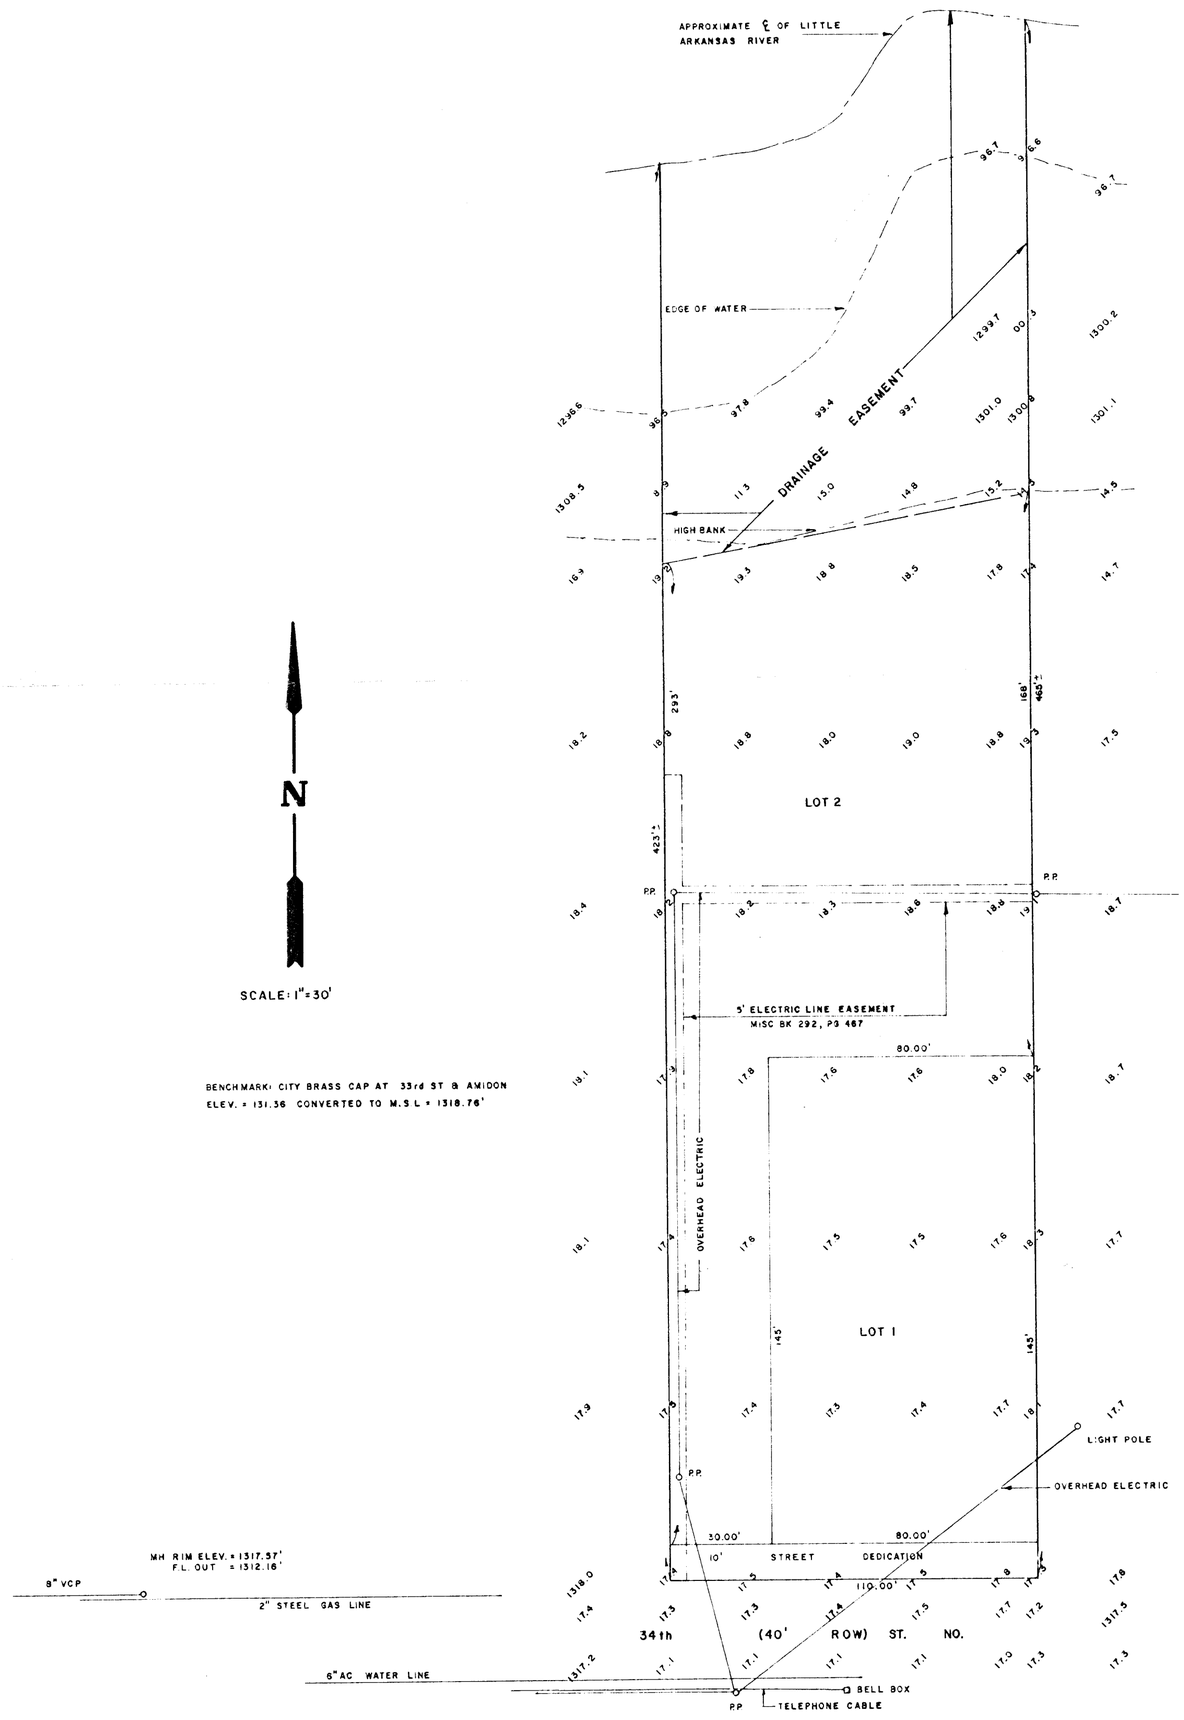

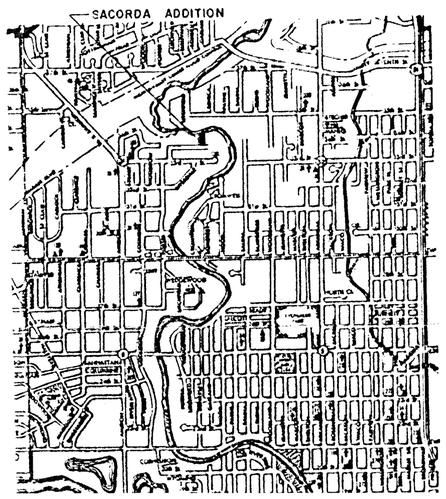

OWNER:
GORDON N. & NORMA McGUIRE
416 N. EMPORIA
WICHITA, KS. 67202

PREPARED BY:
AIR CAPITOL LAND SURVEYORS
2160 W 21st ST
WICHITA, KS 67203