PRELIMINARY PLAT

INDUSTRIAL PARK COMPLEX ADDITION

TO SEDGWICK COUNTY, KANSAS.

Owner: Boeing Military Airplane Co.
K 20-55
3801 S. Oliver, P.O. Box 16027
Wichita, Kansas 67216
Engineer: Professional Engineering Consultants, P.A.
1440 E. English
Wichita, Kansas 67211

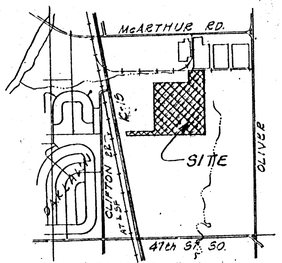

VICINITY MAP
Section 14, T28S, R1E

NOTES
1. Zoning: "E" Light Industrial.

2. Utilities -
Water: Proposed Water Benefit District along K-15 extending south to 47th Street South.
Gas: 4" Steel Main along N. line Sunview Heights, across K-15 to serve Humane Soc.
Electric: 12 K.V. 3φ, 4wire N.S.P. 5' East of East R/W
Telephone: Buried cable along K-15 6' West of East R/W line
San. Sewer: None Available
Storm Sewer: None

N

TOPOGRAPHIC MAP OF LANDS LOCATED AT
N. 1/2 SECTION 14, 28S.1E.

SURVEYING & ENGINEERING
P. E. C.-ALLIED LABORATORIES

SCALE 1:600 (50'=1")
50' 0 50' 100' 150'
CONTOUR INTERVAL 2 FT.

PHOTOGRAMMETRY BY MILES & AIR PHOTO & SURVEY
AERIAL PHOTOGRAPHY TYPE: KODAK CAT. NO. 3412 ALTITUDE: 1,000 FT. A.G.L. DATE: OCTOBER 28 1980
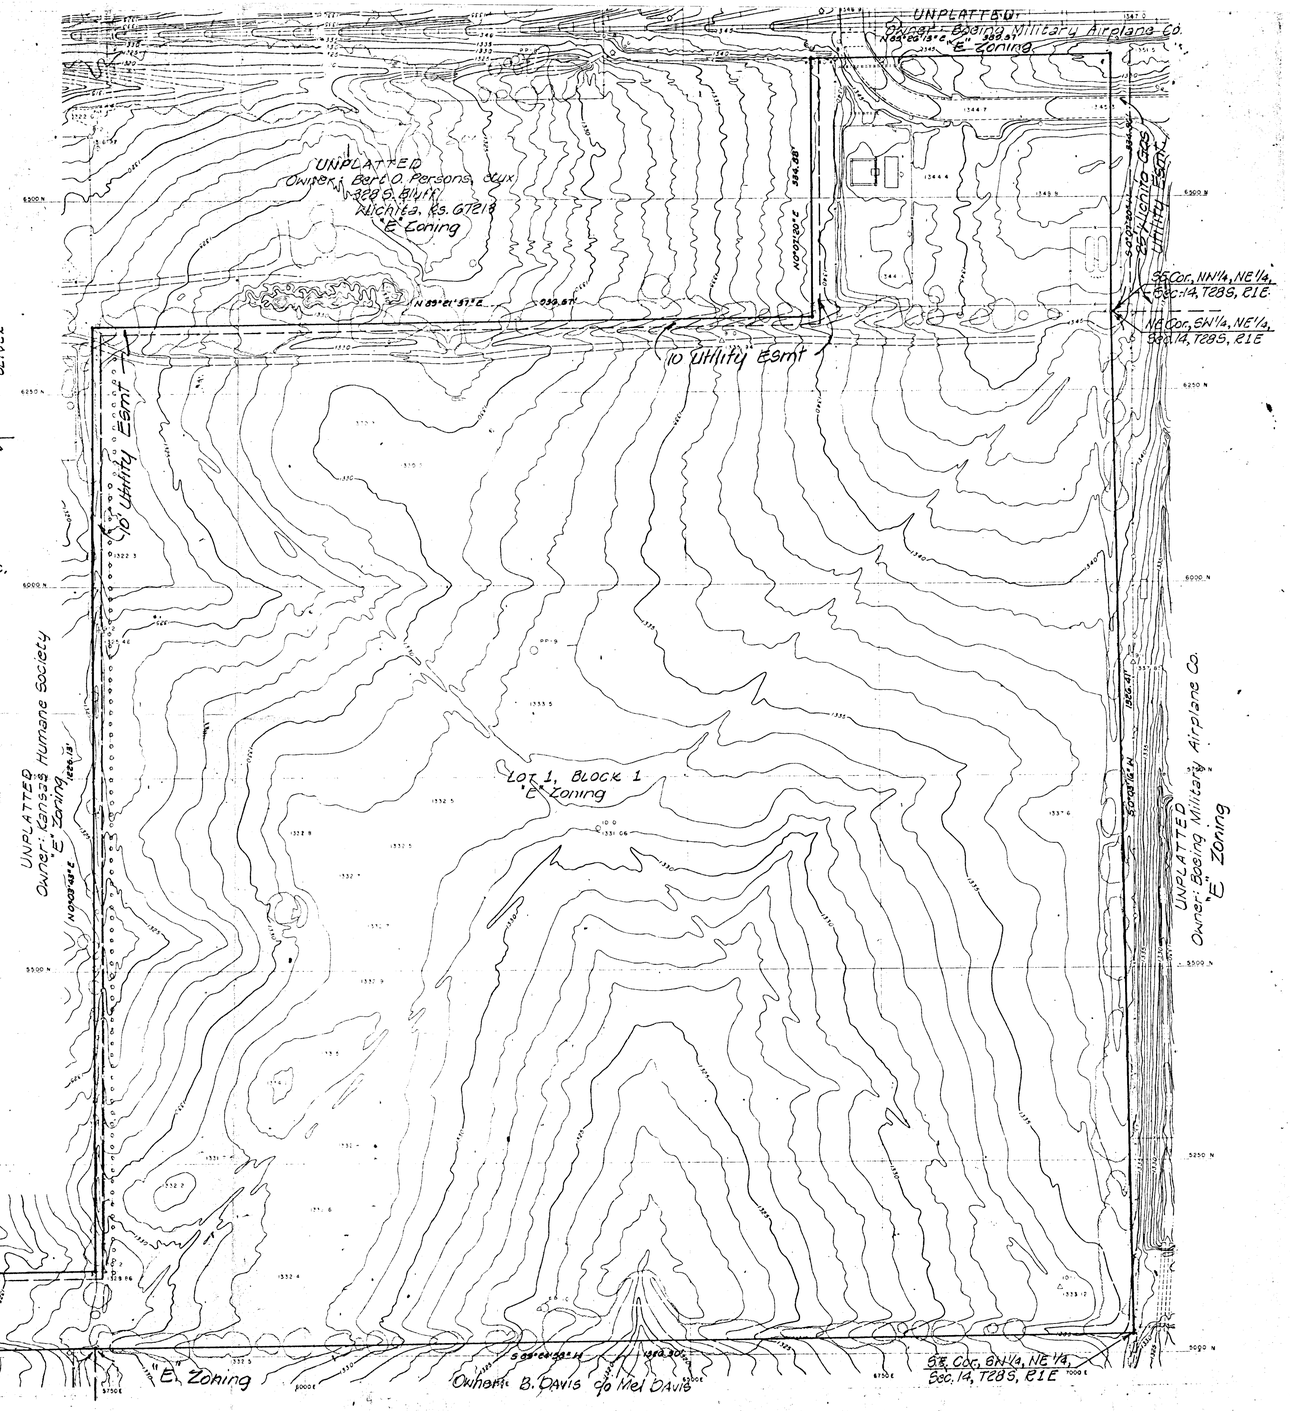
June 30, 1981
Bench Mark: Oliver and 31st St. So. - City of Wichita bench mark disc, 32.2 feet north and 40 feet west of ℄ both.
Elev. 1364.16 City Datum
1381.56 MSL