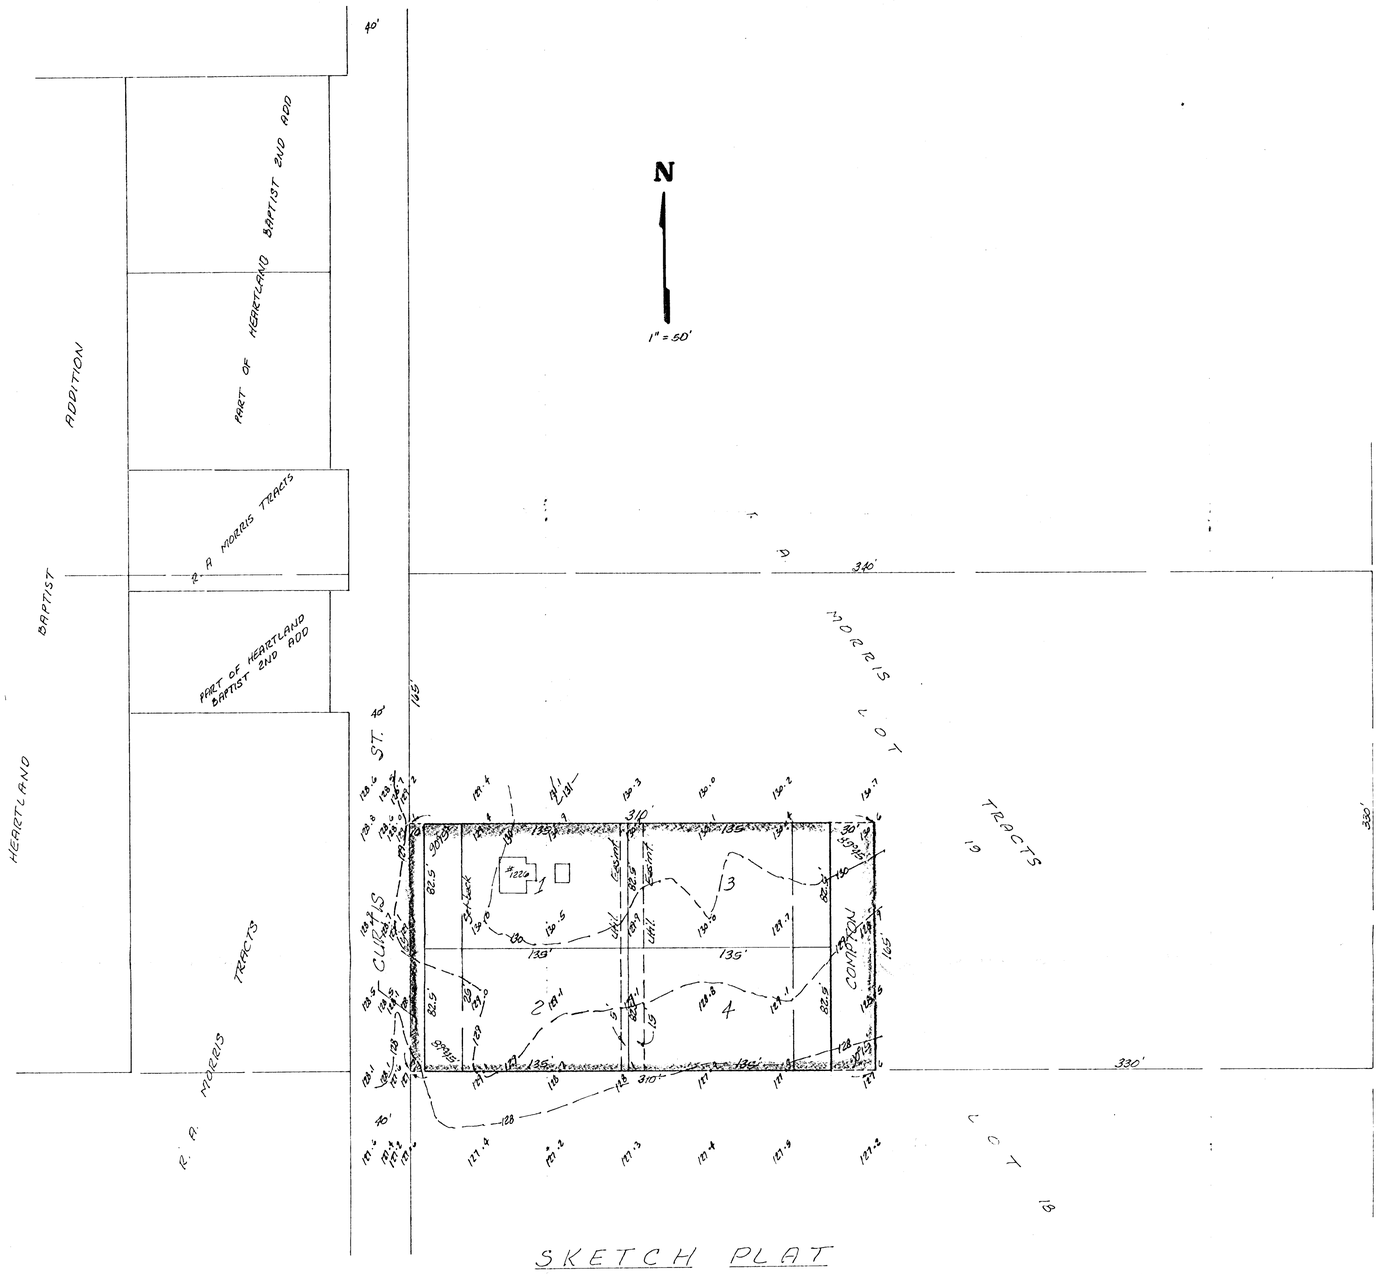

SKETCH PLAT

JEFF AND AMY'S 1ST. ADD'N.

The S½ of Lot 19, except the east 330 feet thereof,
R. A. Morris Tracts, Sedgwick County, Kansas.

DWAYNE H. BALDWIN

BAUGHMAN COMPANY, P.A.
SURVEYING & ENGINEERING
316-262-7271 • 330 LAURA • WICHITA, KANSAS 67211

4 JAN 85