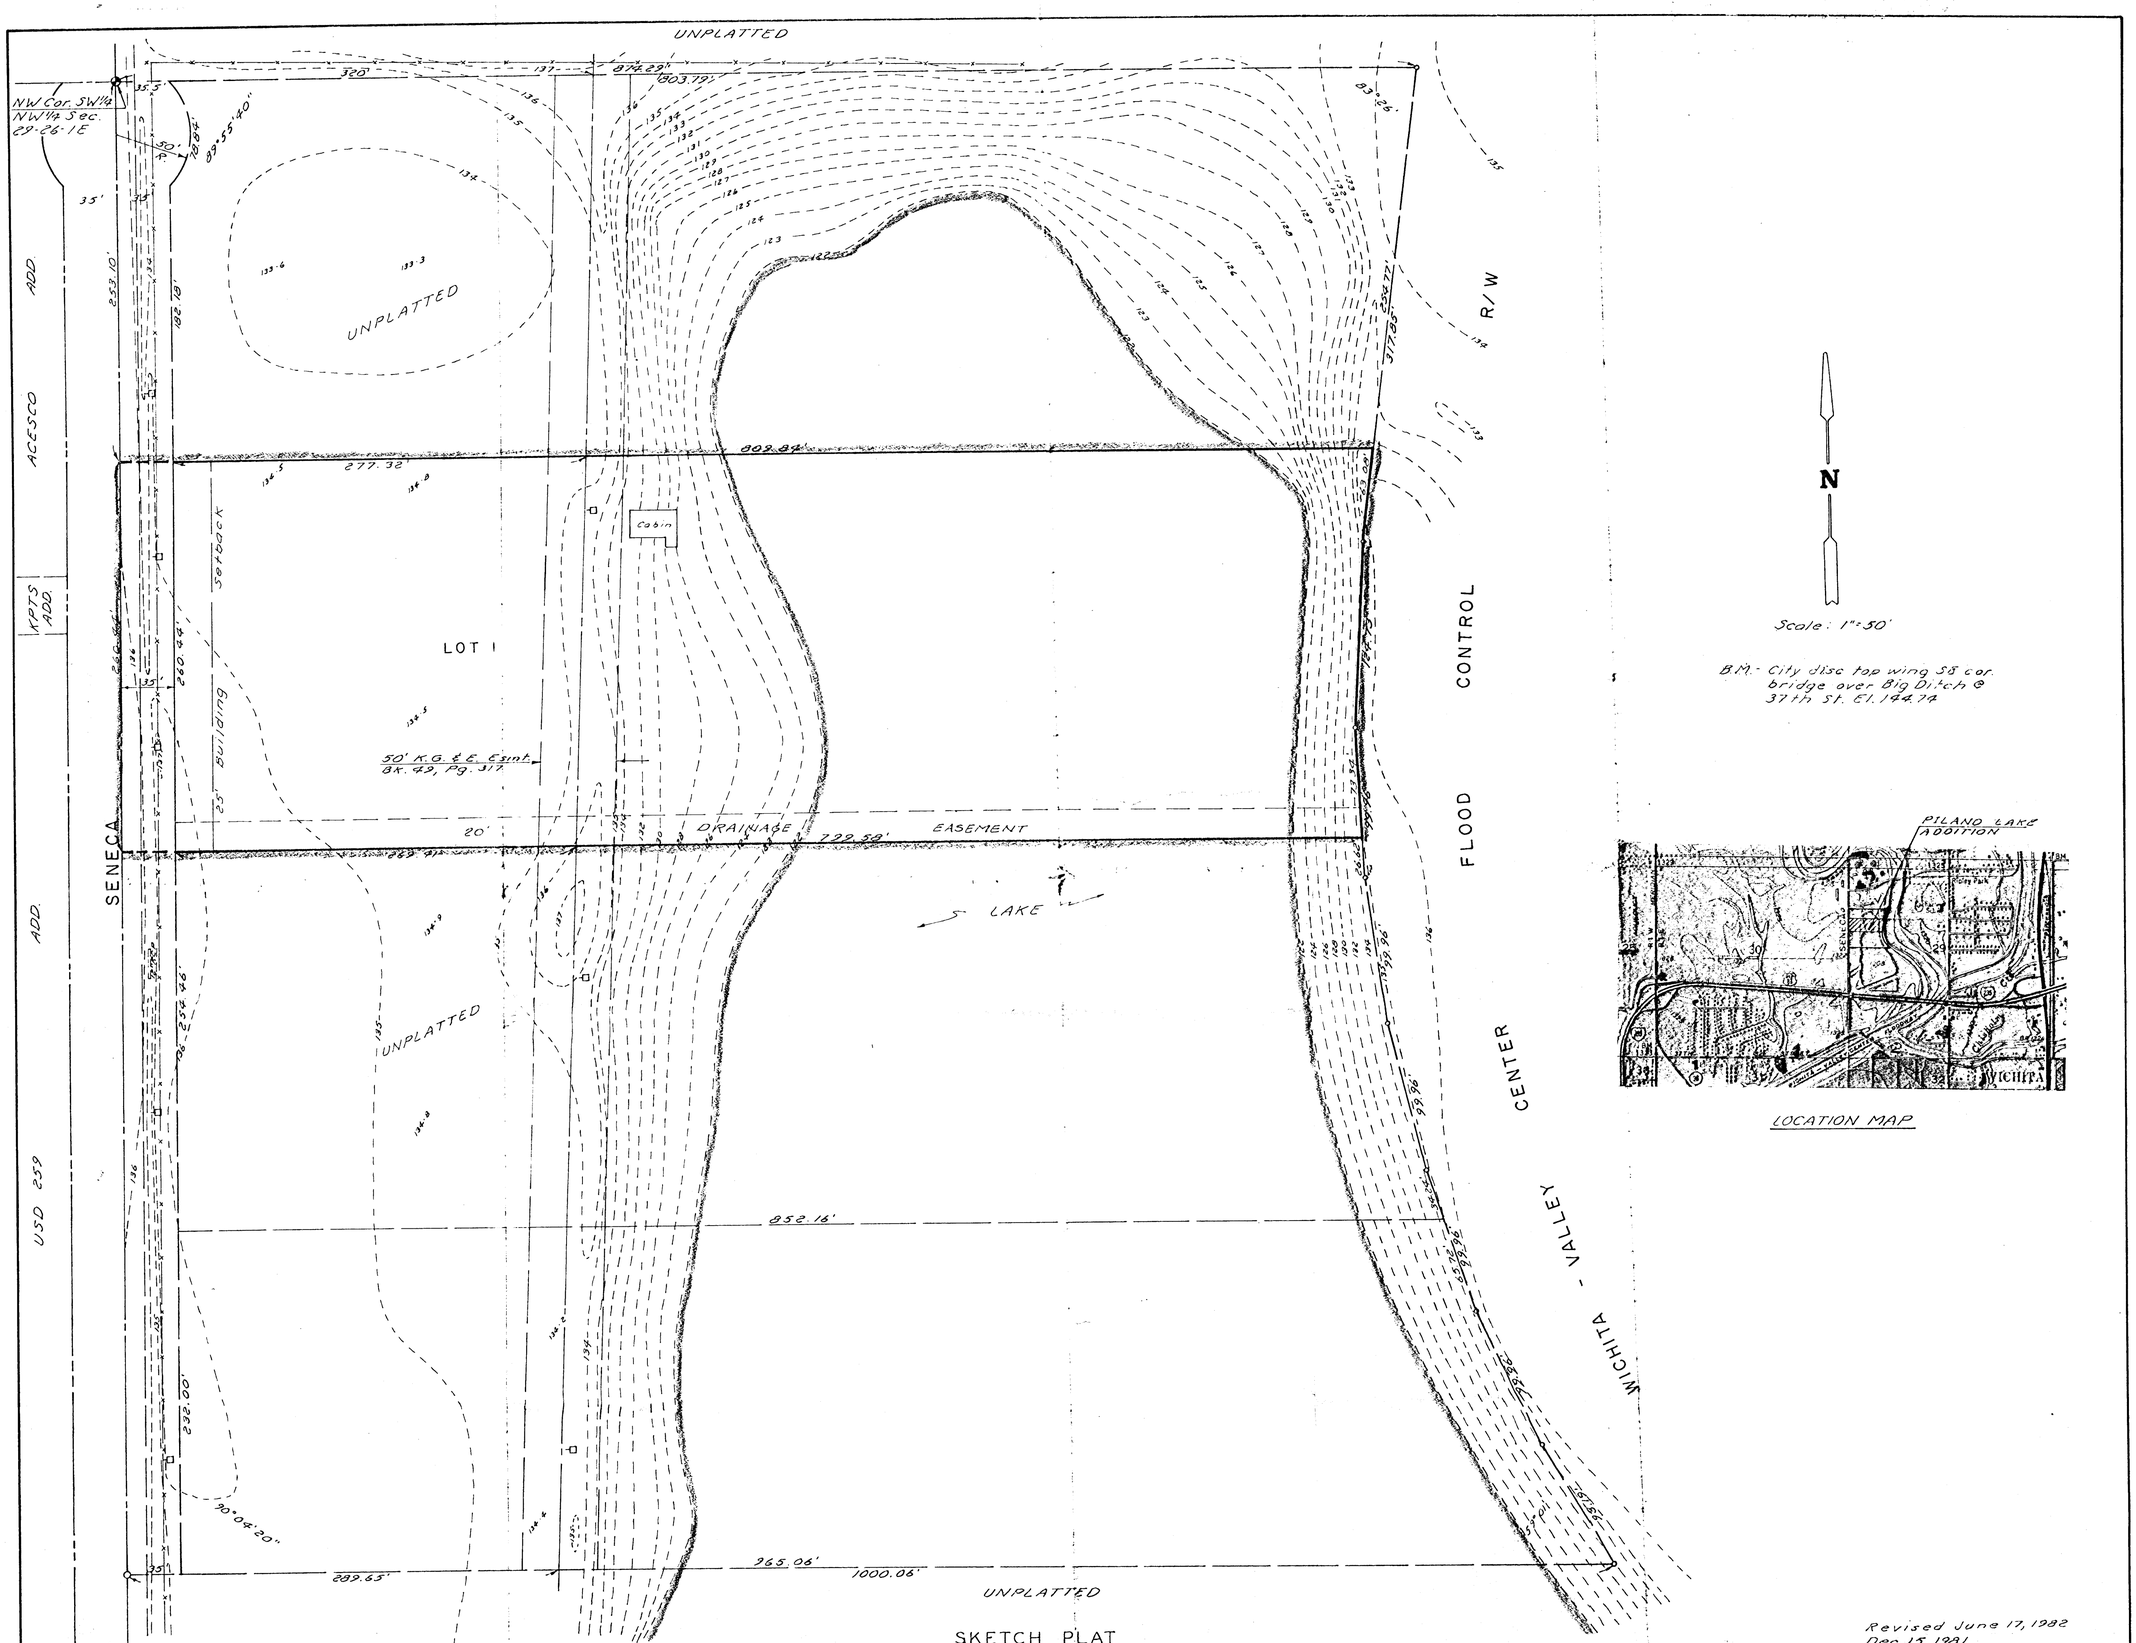


SKETCH PLAT

# PILAND LAKE ADDITION

PART OF SW 1/4 OF NW 1/4 SEC. 29-26-1E