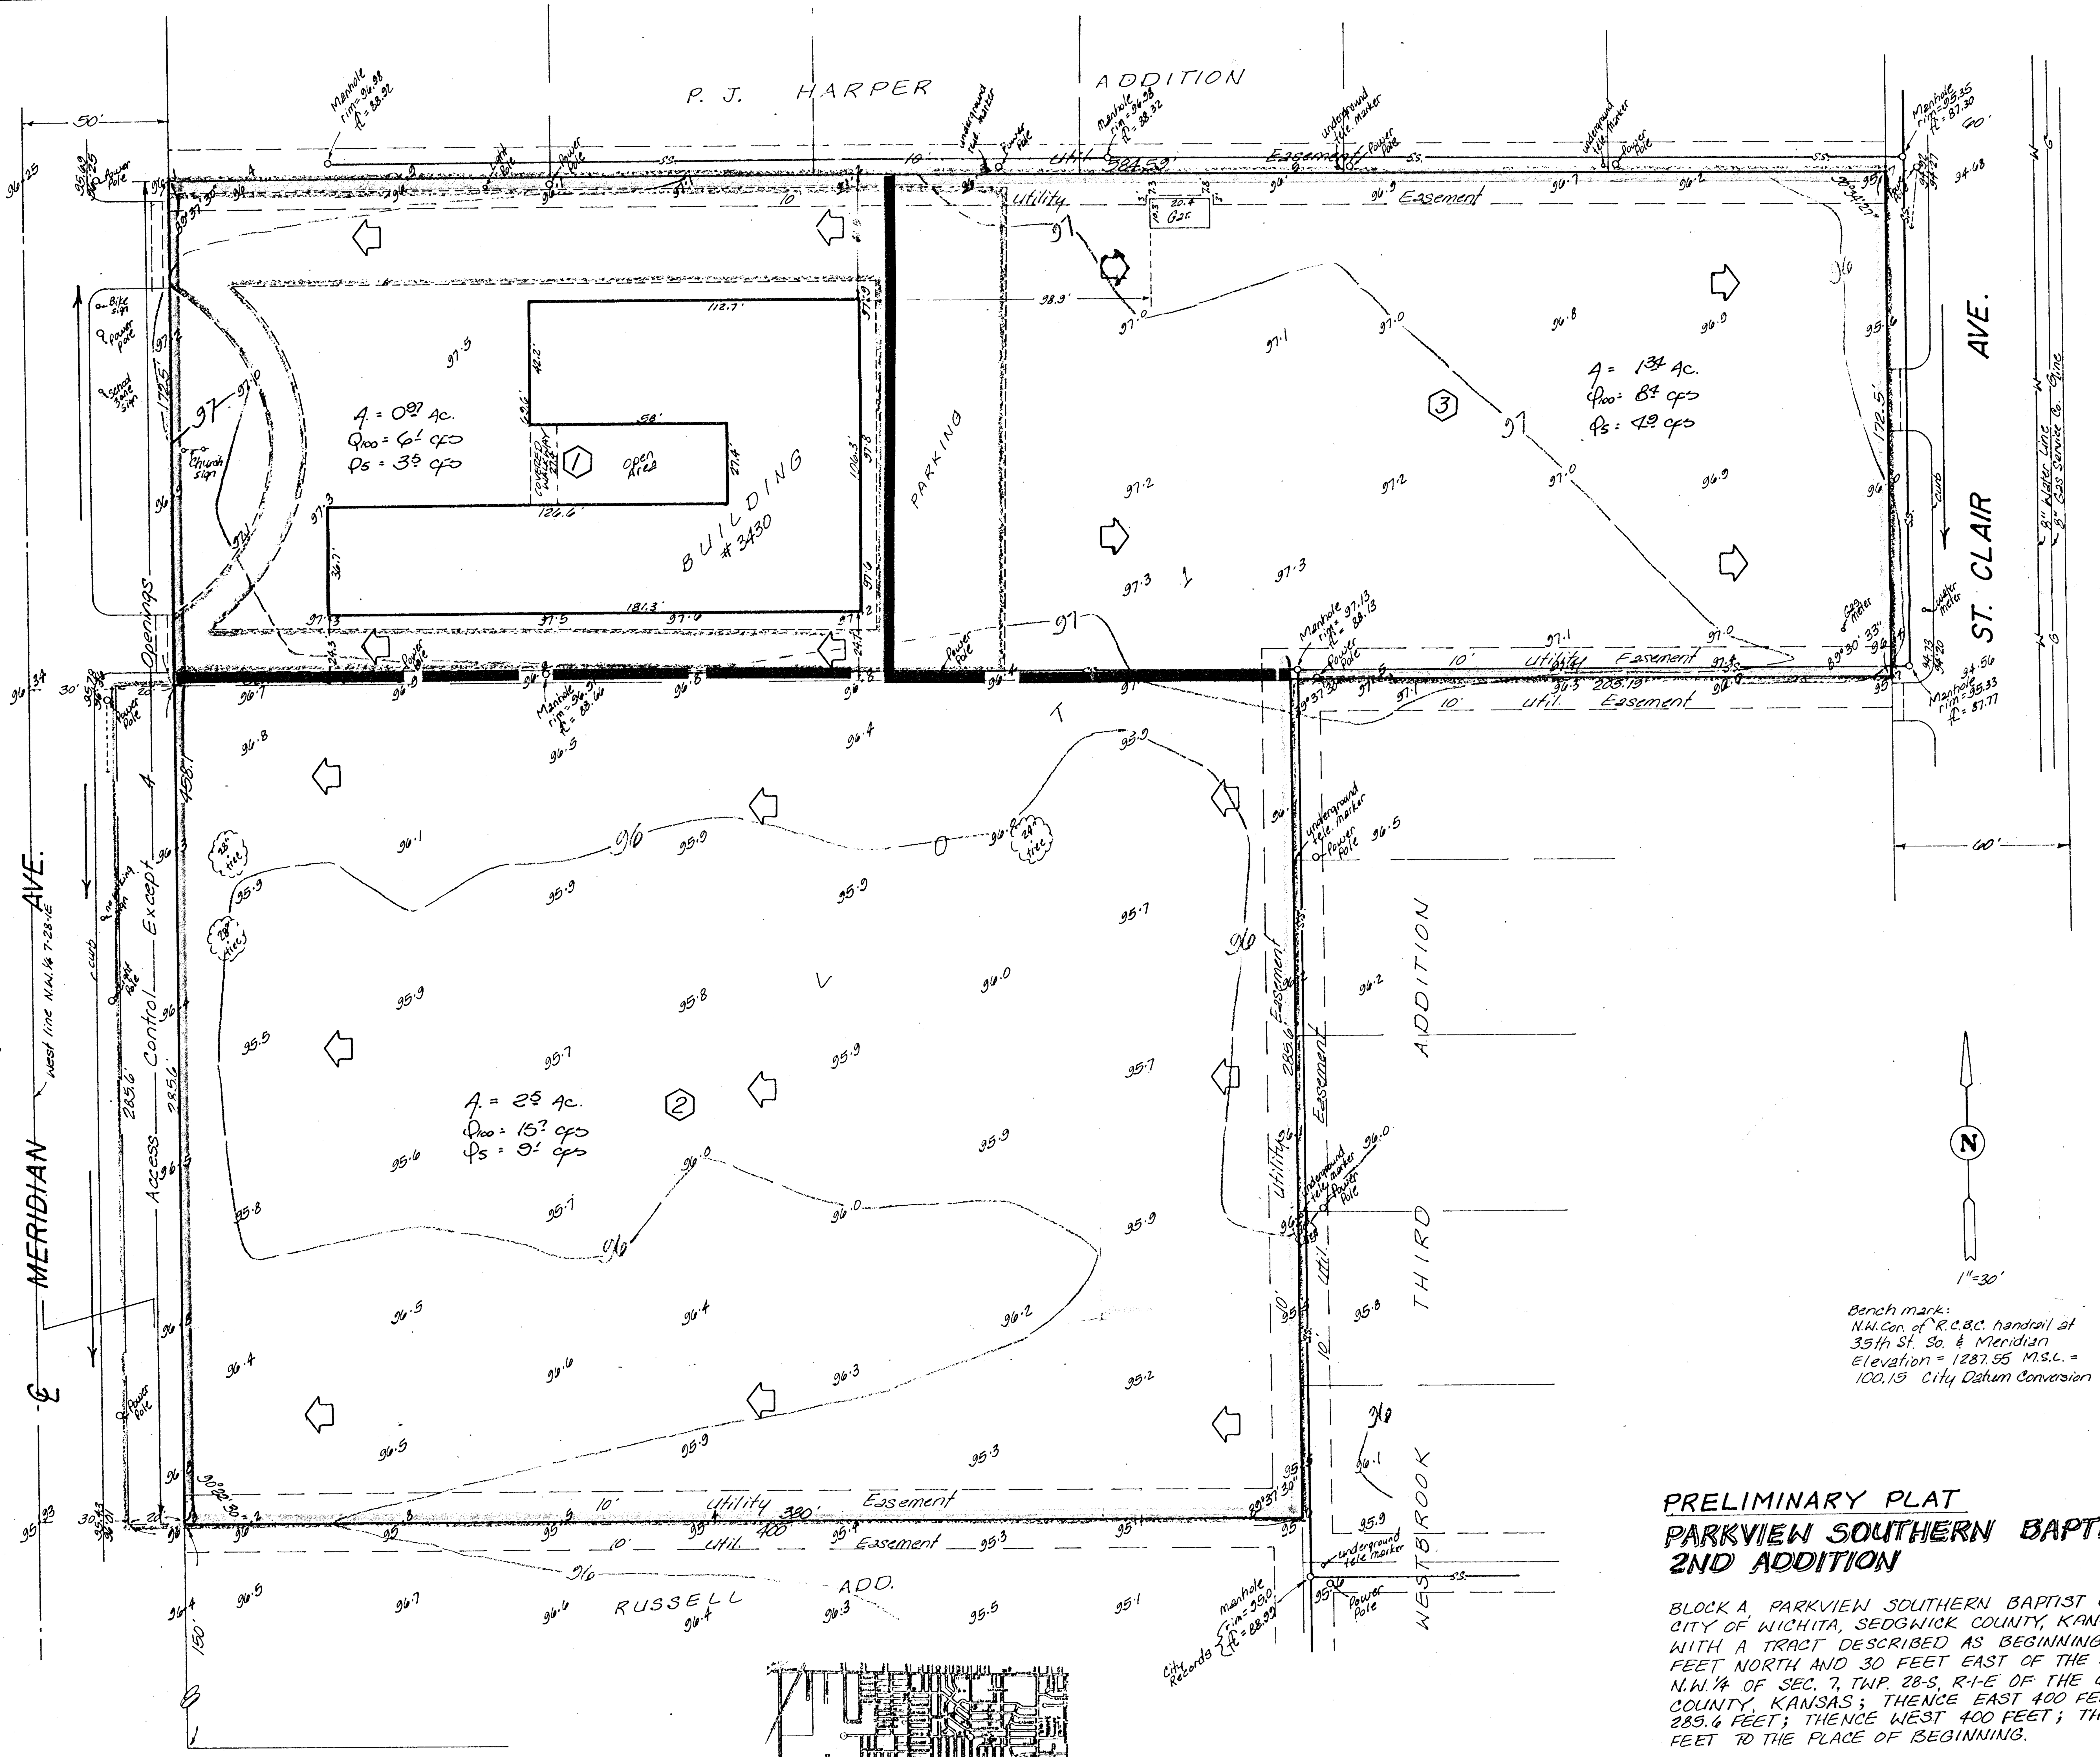

Bench mark:
N.W. Cor. of R.C.B.C. handrail at 35th St. So. & Meridian
Elevation = 1287.55 M.S.L. = 100.15 City Datum Conversion

NOTE- NO SWS EXISTS NEAR THIS SIDE OF MERIDIAN.

34TH ST. SO.

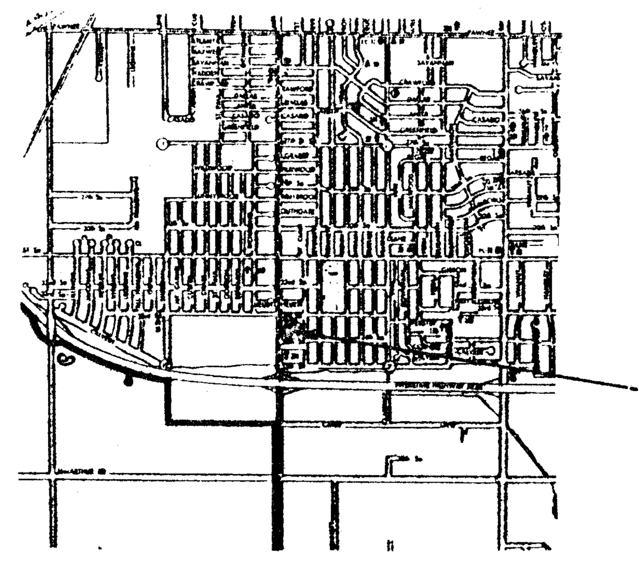

VICINITY PLAT

PRELIMINARY PLAT

PARKVIEW SOUTHERN BAPTIST CHURCH 2ND ADDITION

BLOCK A, PARKVIEW SOUTHERN BAPTIST CHURCH ADDITION, CITY OF WICHITA, SEDGWICK COUNTY, KANSAS, TOGETHER WITH A TRACT DESCRIBED AS BEGINNING AT A POINT 635.1 FEET NORTH AND 30 FEET EAST OF THE S.W. CORNER OF THE N.W. 1/4 OF SEC. 7, TWP. 28-S, R-1-E OF THE 6TH P.M., SEDGWICK COUNTY, KANSAS; THENCE EAST 400 FEET; THENCE NORTH 285.6 FEET; THENCE WEST 400 FEET; THENCE SOUTH 285.6 FEET TO THE PLACE OF BEGINNING.

OWNER:
PARKVIEW SOUTHERN BAPTIST CHURCH

"drainage plan"

BAUGHMAN COMPANY, P.A.
SURVEYING & ENGINEERING
316/262-7271 • 330 LAURA • WICHITA, KANSAS 67211

AUG. 20, 1982