THE CROSSWINDS

AN ADDITION TO WICHITA, SEDGWICK COUNTY, KANSAS

UTILITY PLAN

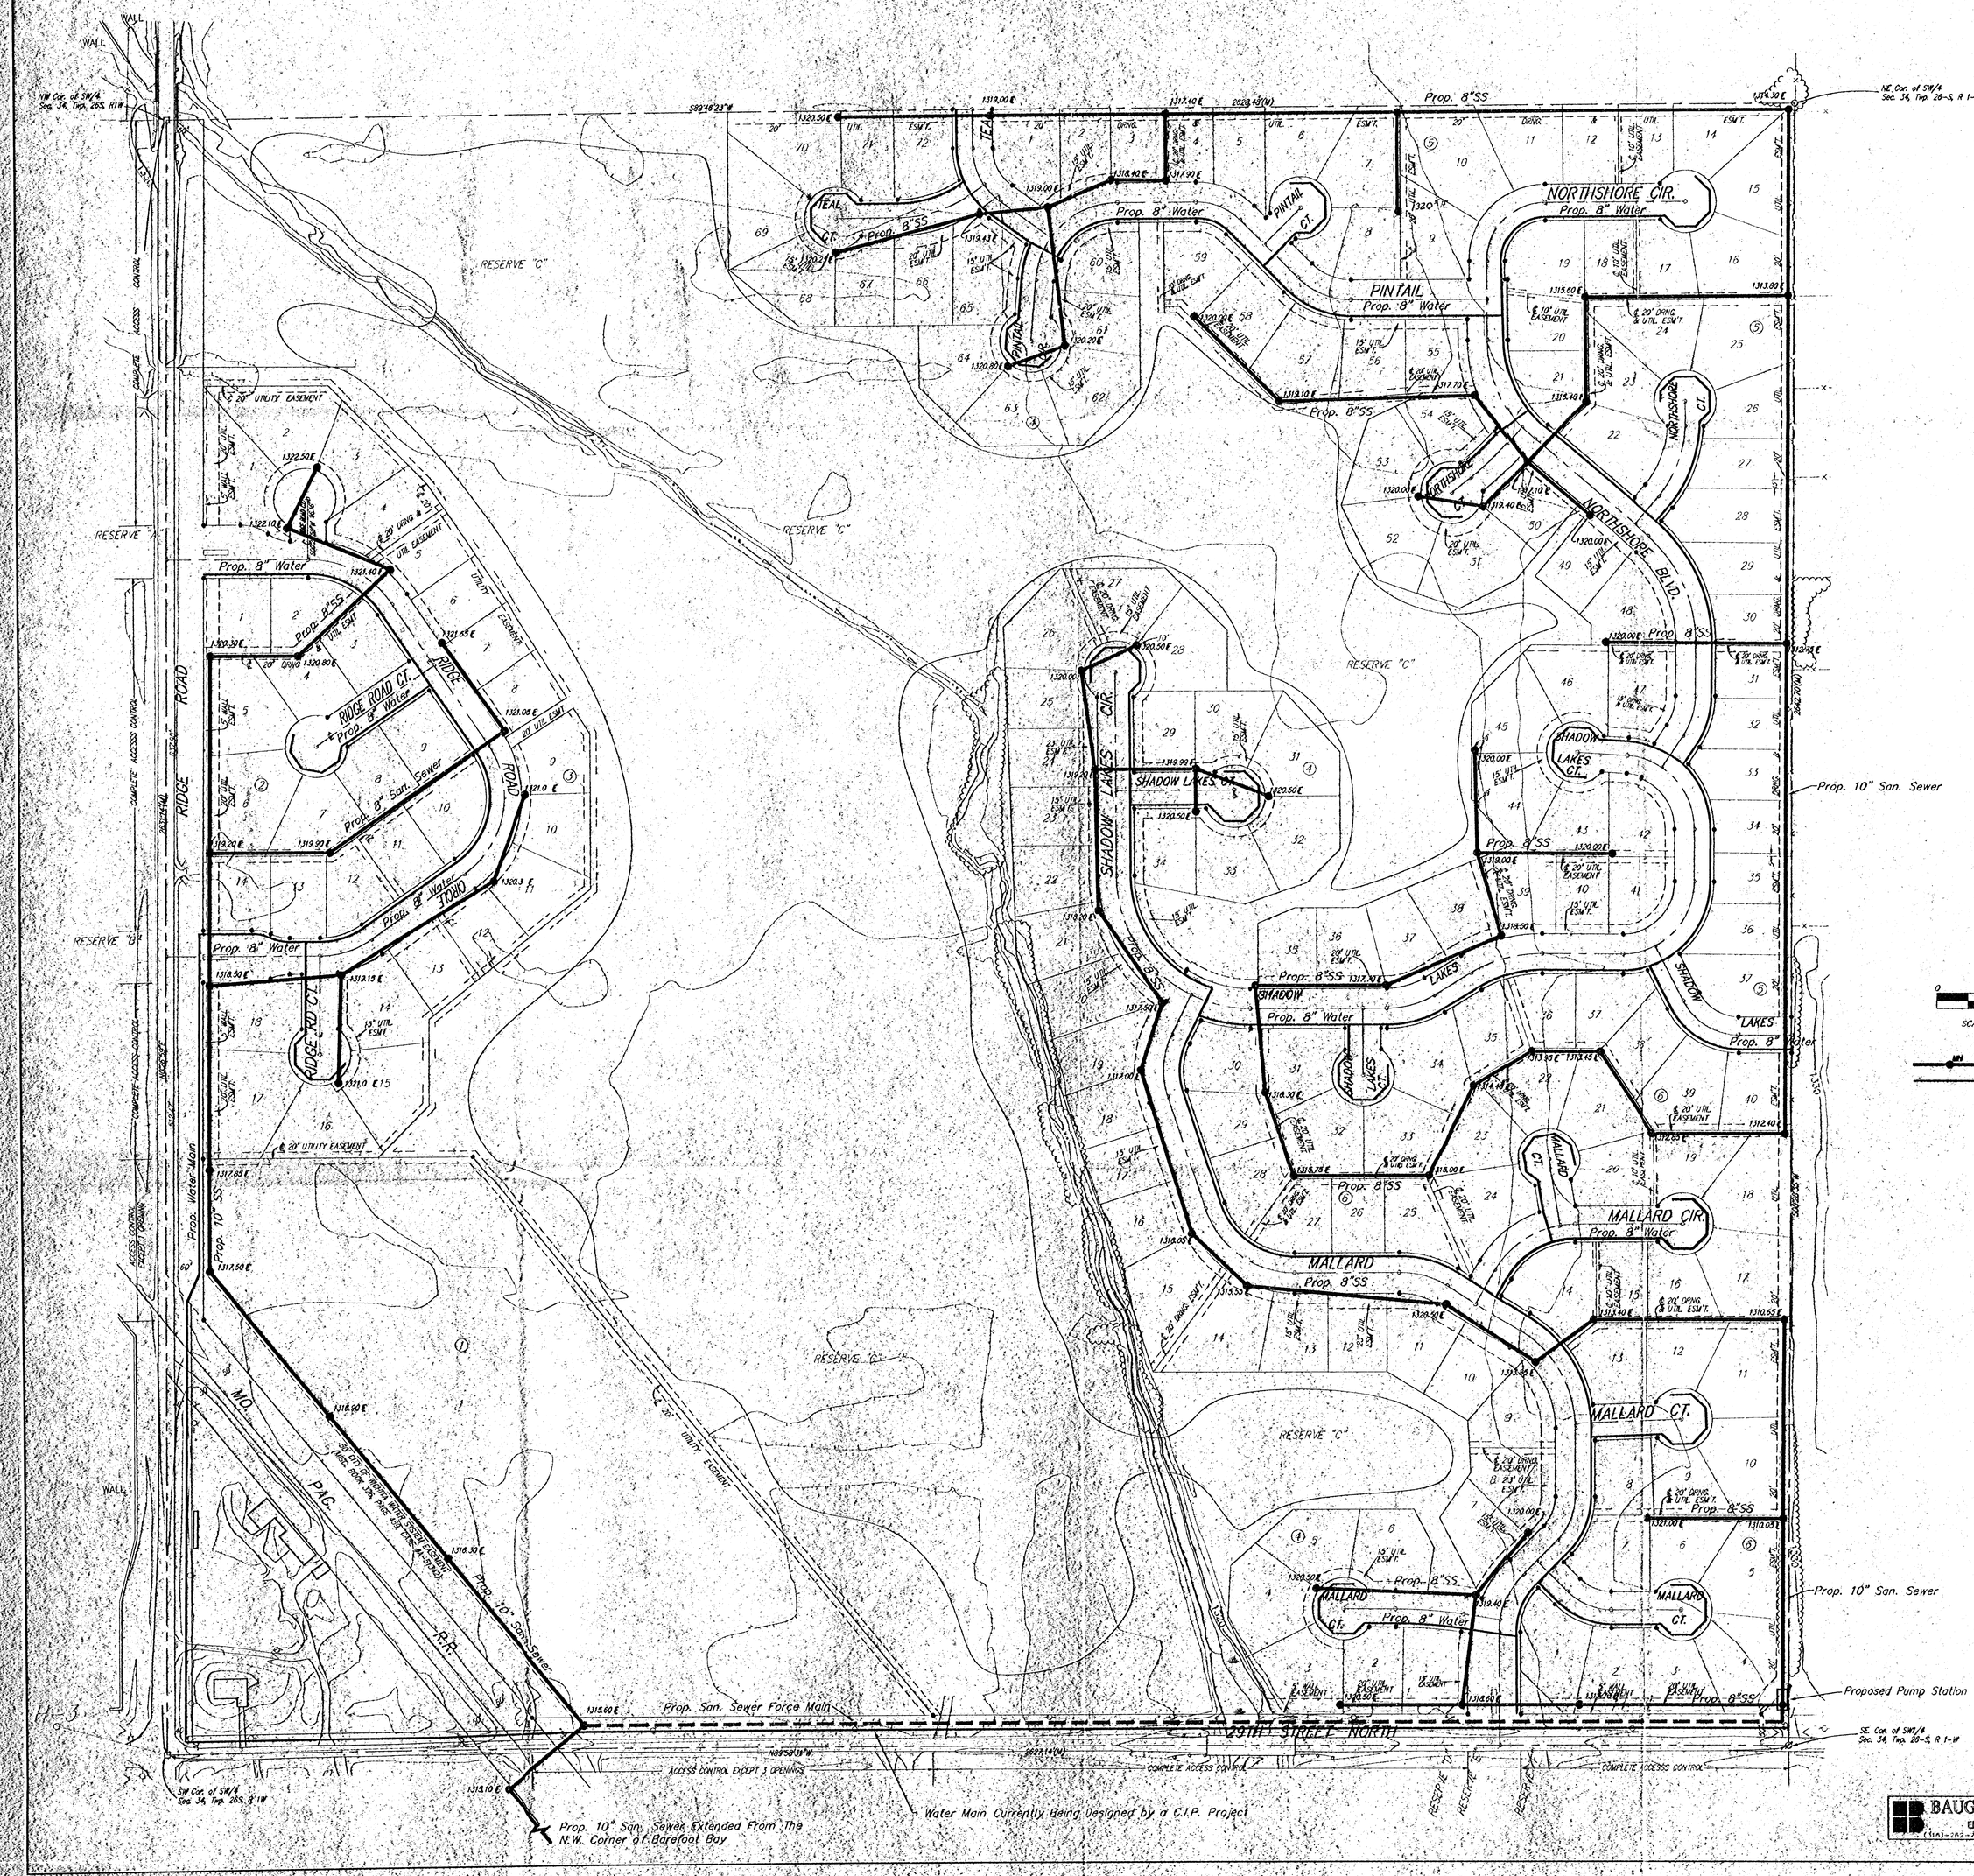

BAUGHMAN COMPANY P.A.
ENGINEERING, SURVEYING, & PLANNING
(316)-262-7221 • 315 ELLIS • WICHITA, KANSAS 67211