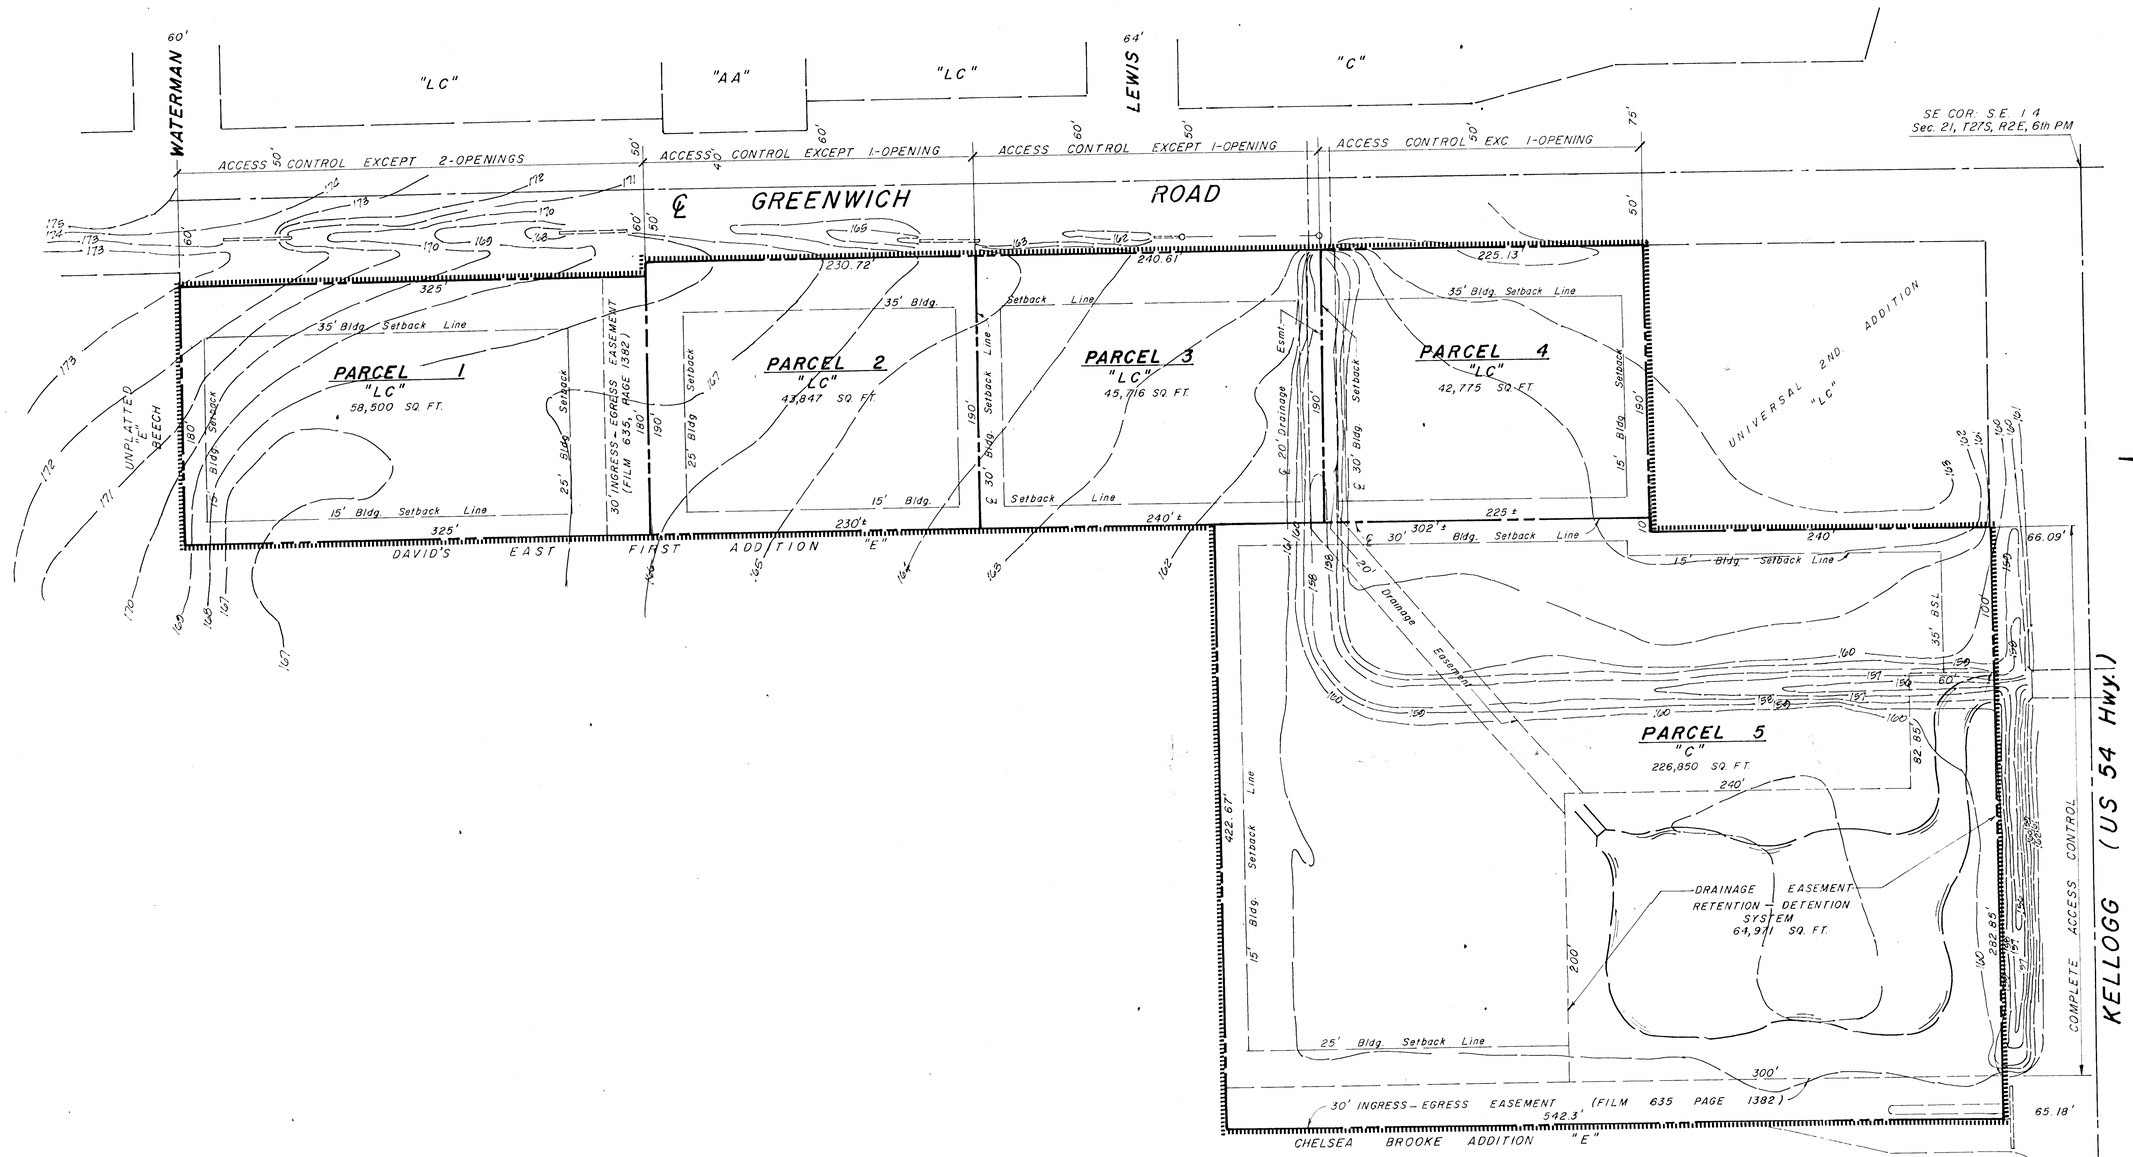

PALACE EAST

COMMERCIAL COMMUNITY UNIT PLAN DP-