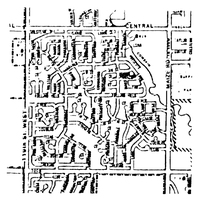

VICINITY PLAT

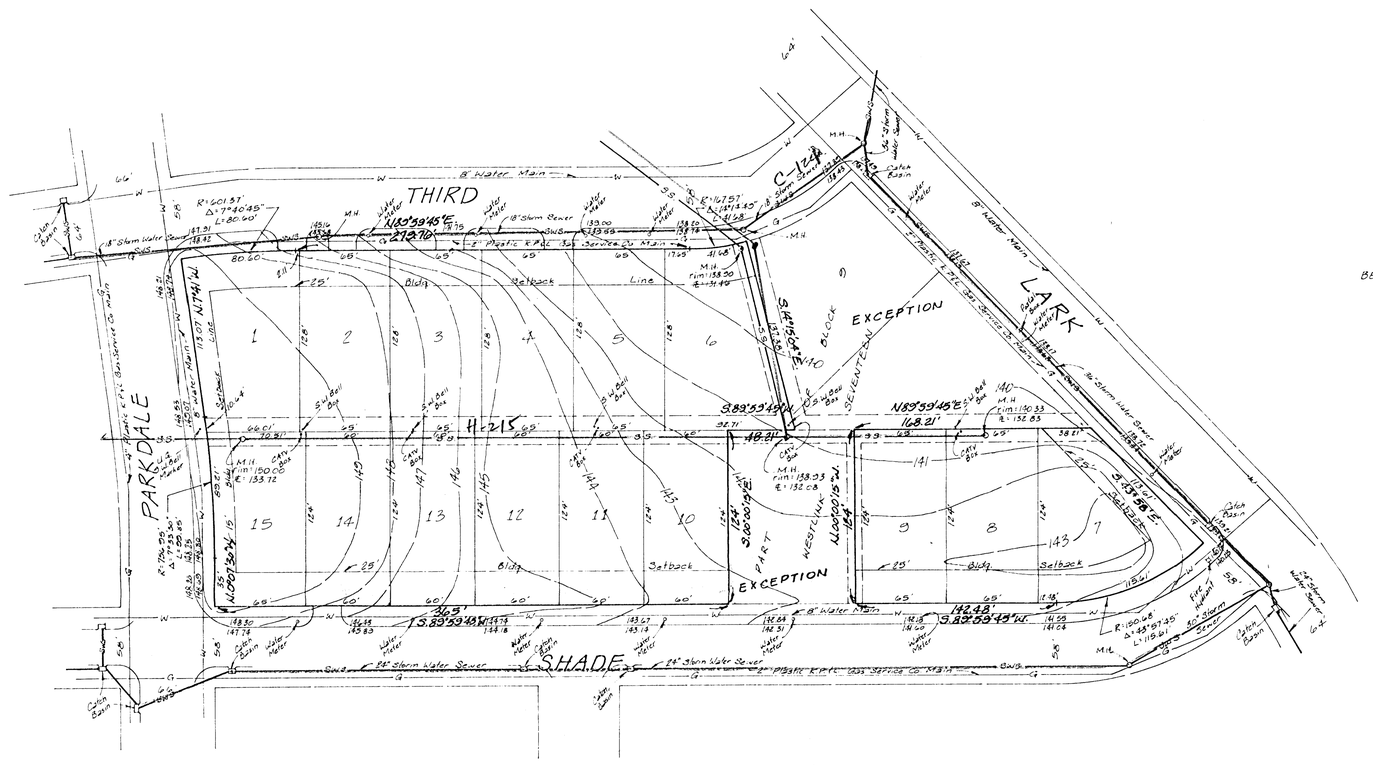

BENCH MARK: "11" Cut Top of Catch Basin @ N.W. Curb return @ Shade & Lark
Elevation = 1331.71 City Datum

PRELIMINARY PLAT

PARKDALE ADDITION

LOTS 1, 2, 3, 4, 5, 8, 9, 11, 12, 13, & 14, BLOCK 9,
WESTLINK SEVENTEEN, WICHITA, SEDGWICK COUNTY, KANSAS

OWNER: FIDELITY DEVELOPMENT
C/O A. J. SOERRIES

BAUGHMAN COMPANY, P.A.
SURVEYING & ENGINEERING
316/262-7271 • 315 ELLIS • WICHITA, KANSAS 67211

16 January 1987