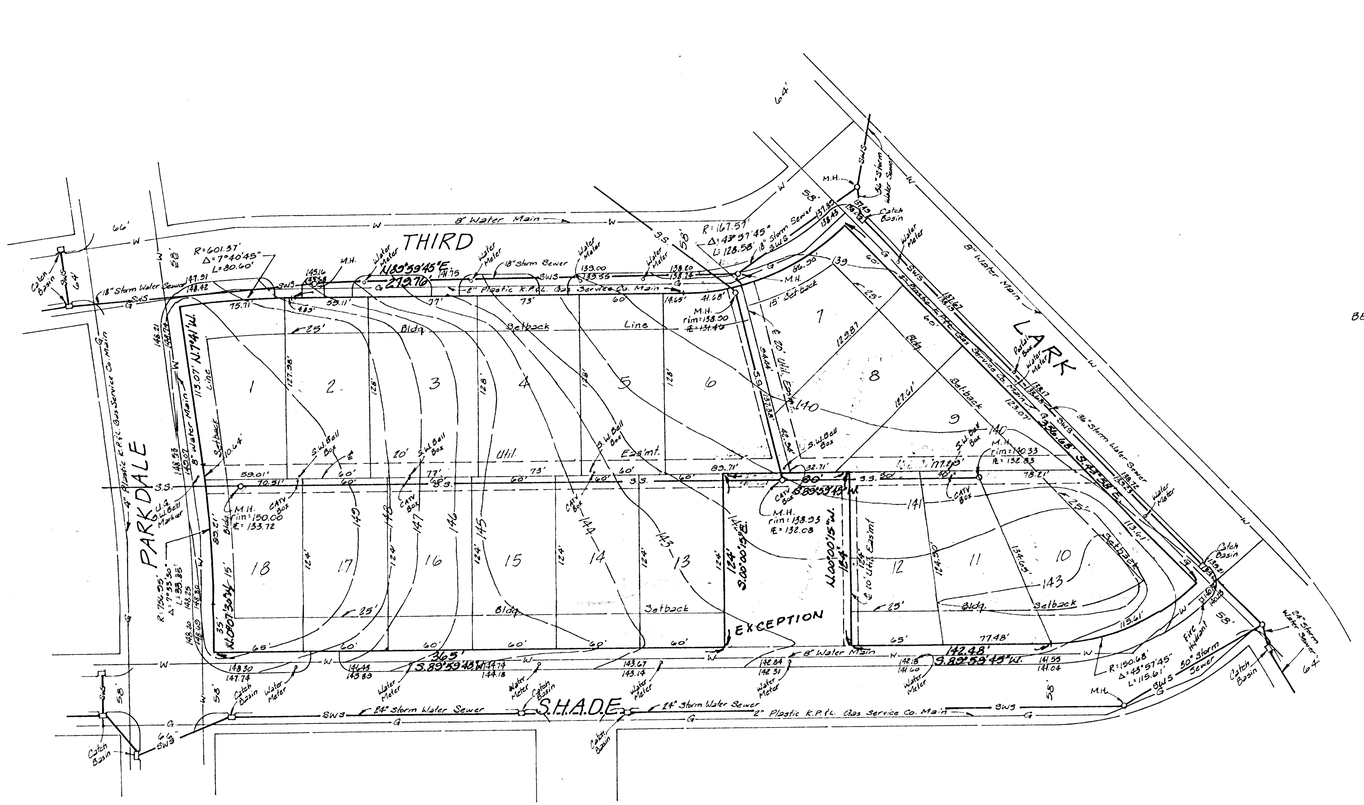

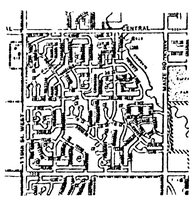

VICINITY PLAT

PRELIMINARY PLAT

PARKDALE ADDITION

LOTS 1, 2, 3, 4, 5, 6, 7, 8, 9, 11, 12, 13, 14, BLOCK 9
WESTLINK SEVENTEEN, WICHITA, SEDGWICK COUNTY, KANSAS

OWNER: FIDELITY DEVELOPMENT
C/O A. J. SOERRIES

BAUGHMAN COMPANY, P.A.
SURVEYING & ENGINEERING
316/262-7271 • 315 ELLIS • WICHITA, KANSAS 67211

Revised 28, January 1987
16 January 1987