DRAINAGE CONCEPT / PLAN

~~PRELIMINARY PLAT~~

LAURETTE ADDITION

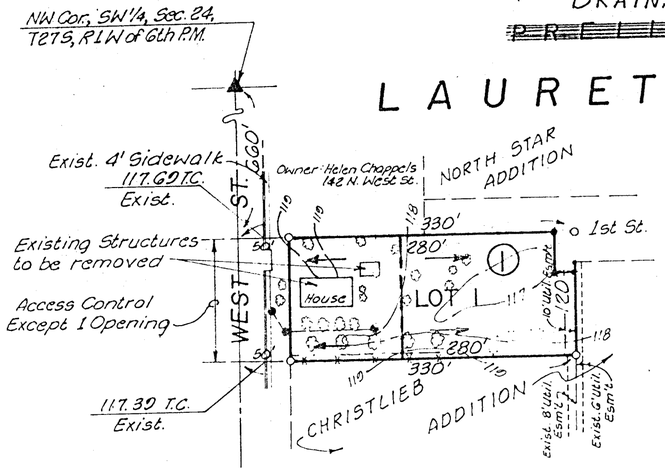

Scale: 1" = 100'
October 20, 1981
Bench Mark- City of Wichita Brass Disc, Second St. & West, 18' South & 34' west of ℄ both. Elev. 118.87 City Datum

LEGEND
- = Existing Trees
- = Existing Wood Fence
- 117 = Existing Contour
- = Existing Power Poles & Line

RECEIVED
NOV 2 1981
Dept. Of Engineering

Owners: Kenneth & Laurette Anderson
11201 Valley Hi Drive
Wichita, Kansas

Engineer: Professional Engineering Consultants, P.A.
1440 E. English
Wichita, Kansas 67211

CHRIS -
Please distribute other 2 copies to Louie & Hike -
Thanks

NOTE: The lot shall be graded to drain to existing streets, gutters, and/or storm sewers via drives, flumes, private storm sewers and/or other approved drainage facilities.

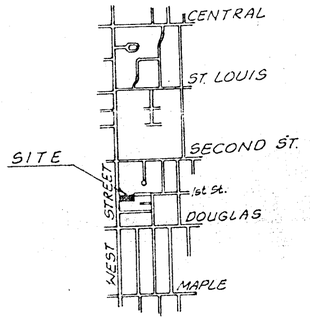

VICINITY MAP

LEGEND: ------- Drainage Boundary
←—— Drainage Direction