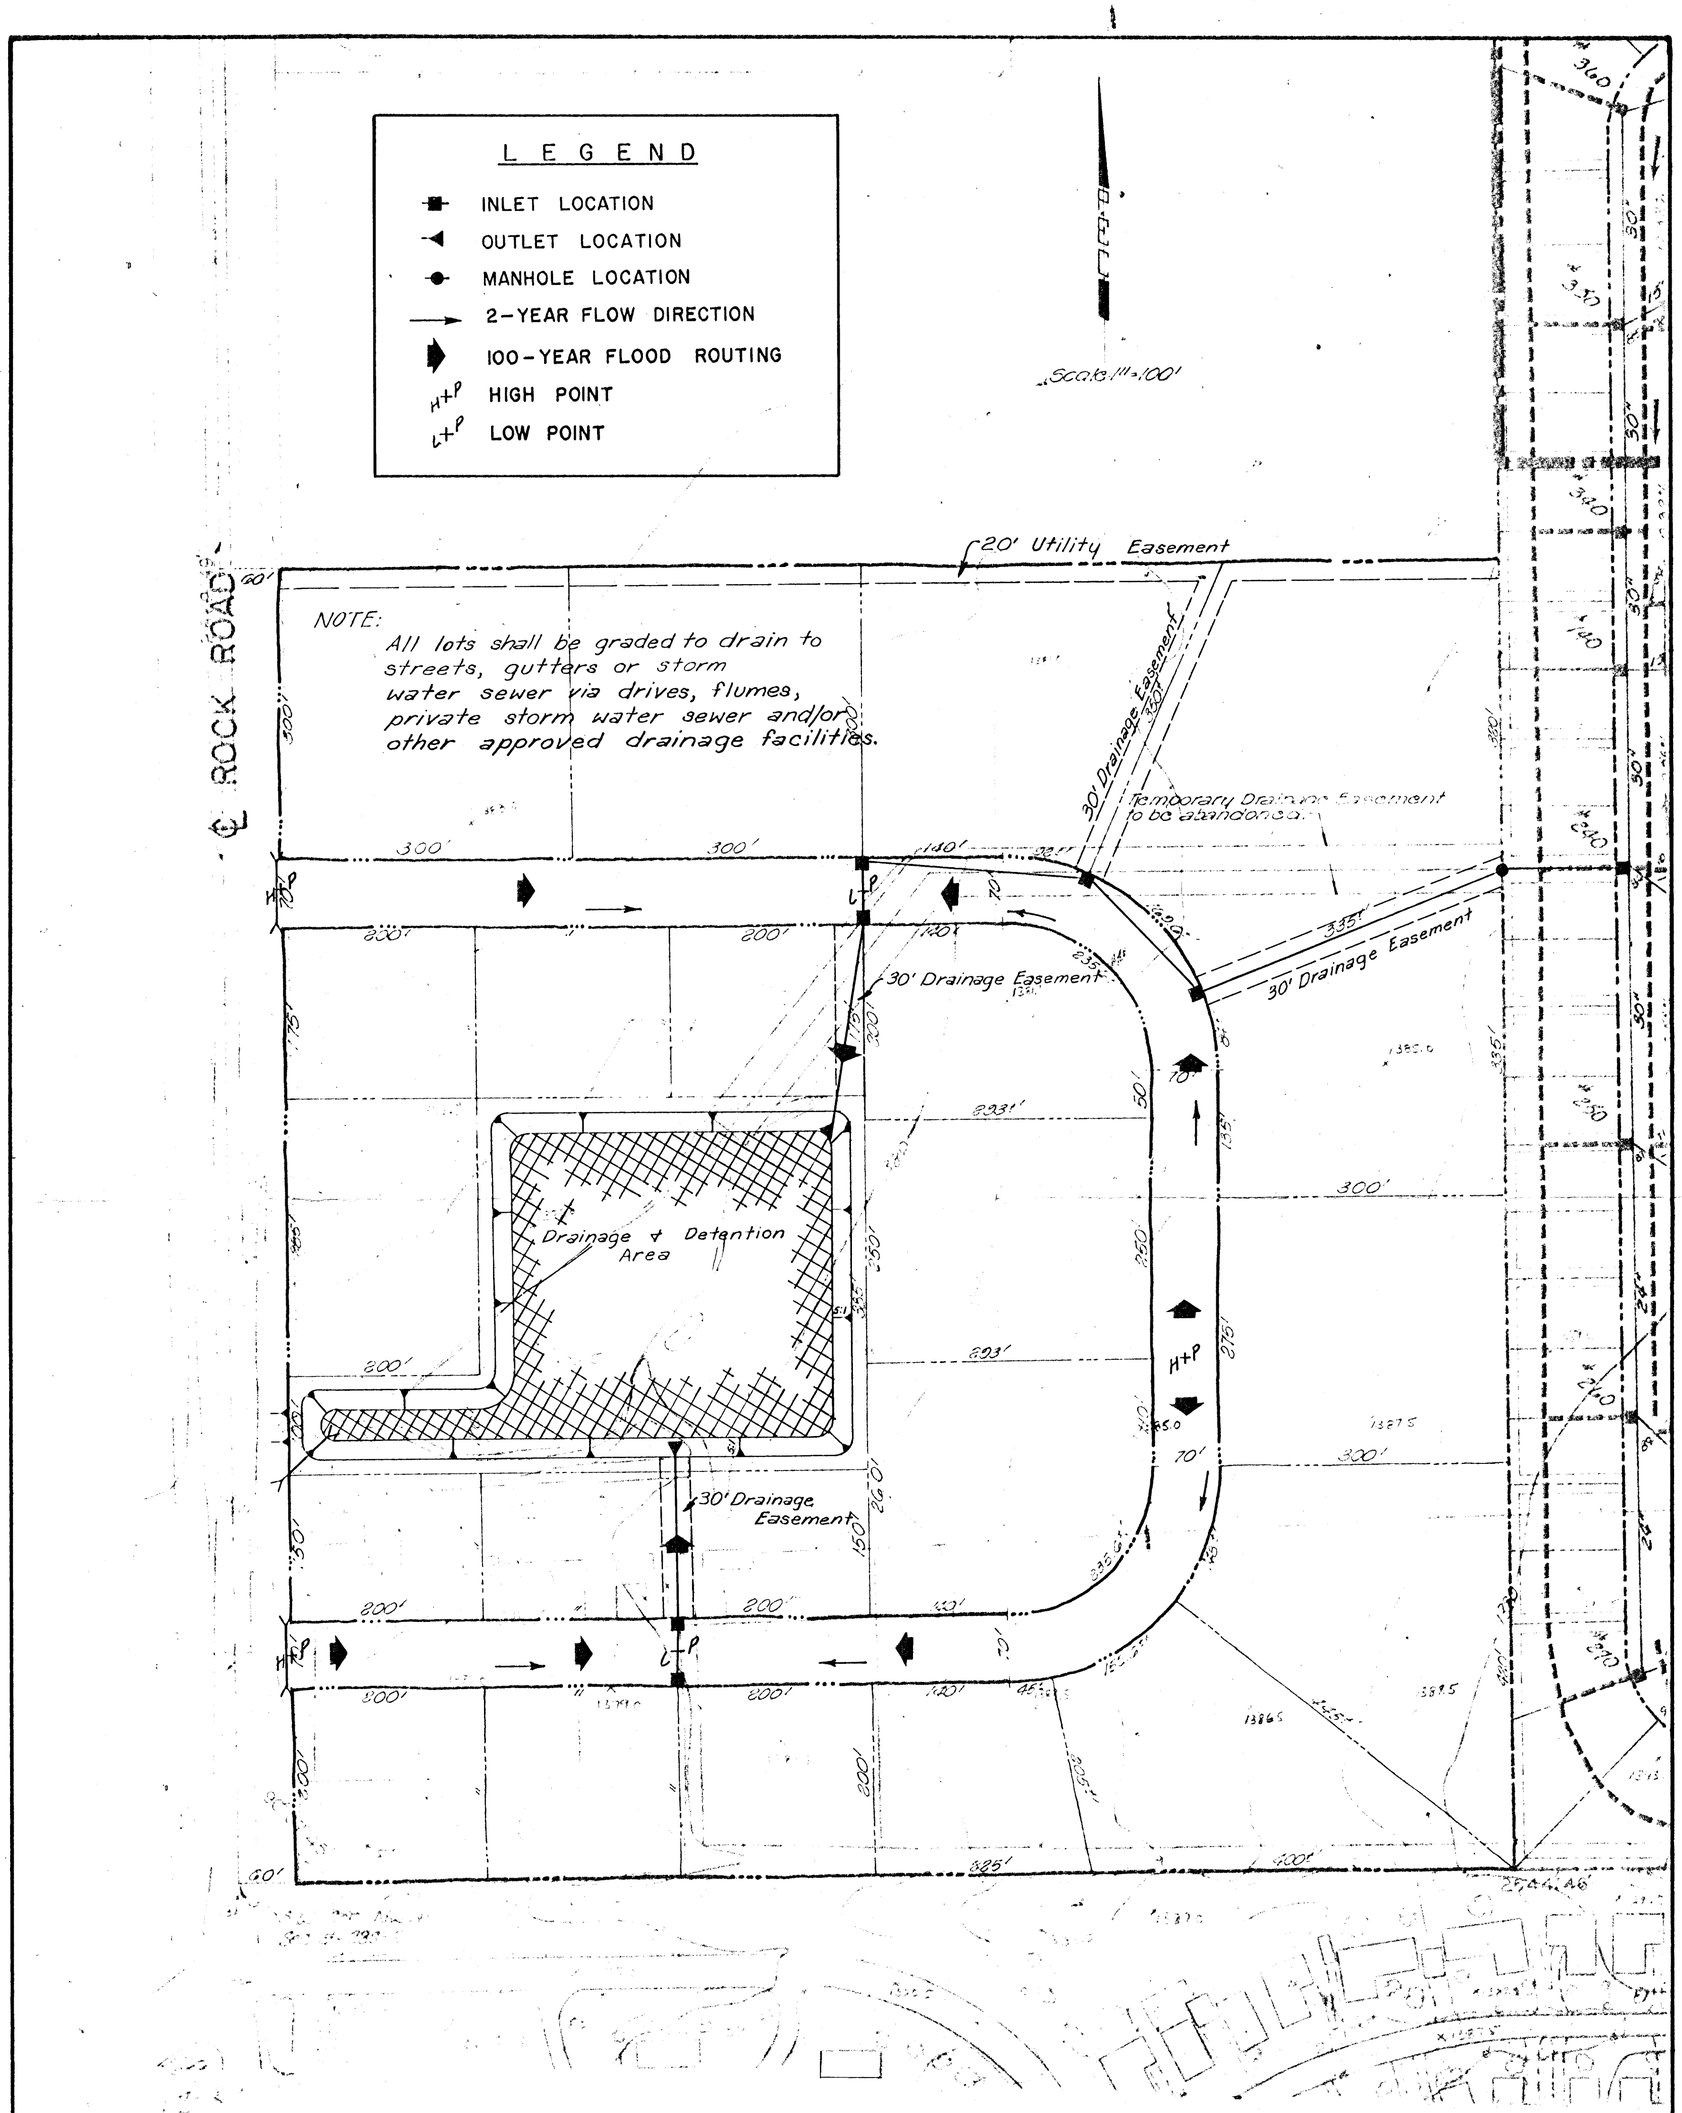

OAK KNOLL INDUSTRIAL PARK ADDITION

DRAINAGE CONCEPT

Oak Knoll Ind. Park Addn.

Received JUL 30 1980