



PROFILE		BY	DATE
SURVEYED			
PLOTTED			
GRADES CHECKED			
B. M.'s NOTED			
STRUCTURE NOTATIONS CHECKED			
No. _____			

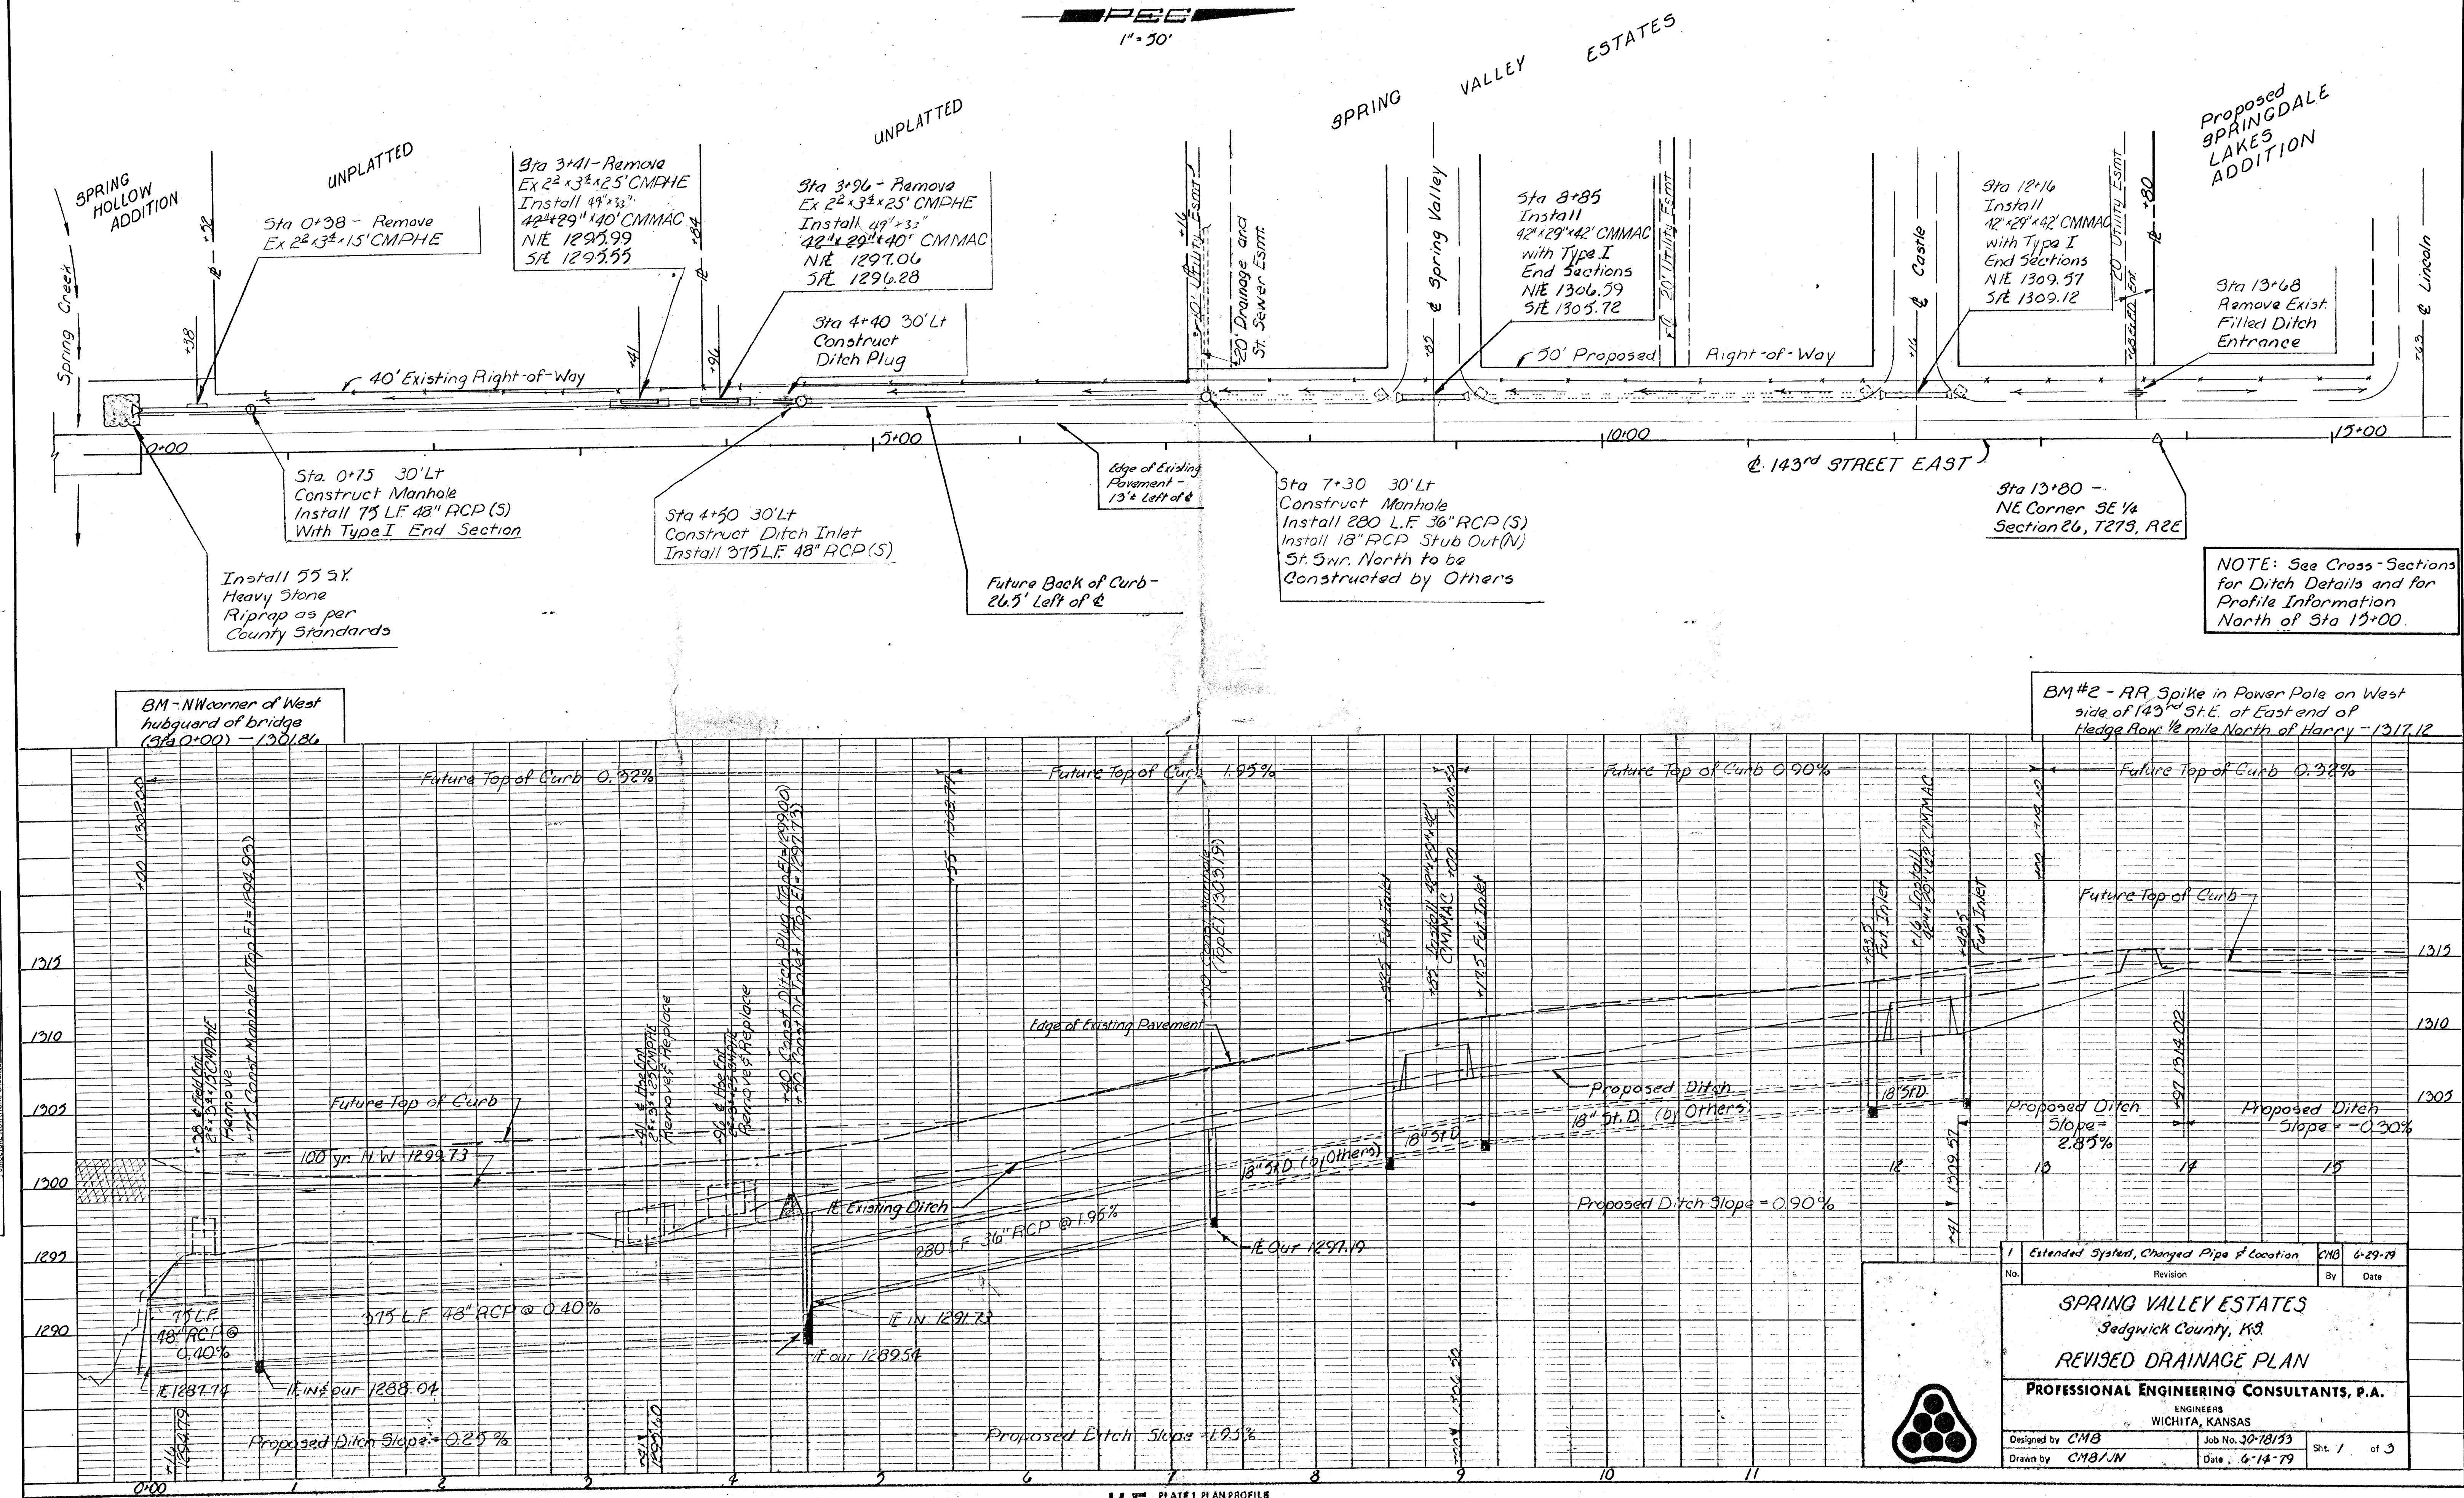

ORIGINAL	BY	DATE
SURVEY		
PLOTTED		
NOTE BOOK	AREAS CHECKED	AREAS
TEMPLATE		
AREAS		
NO.		

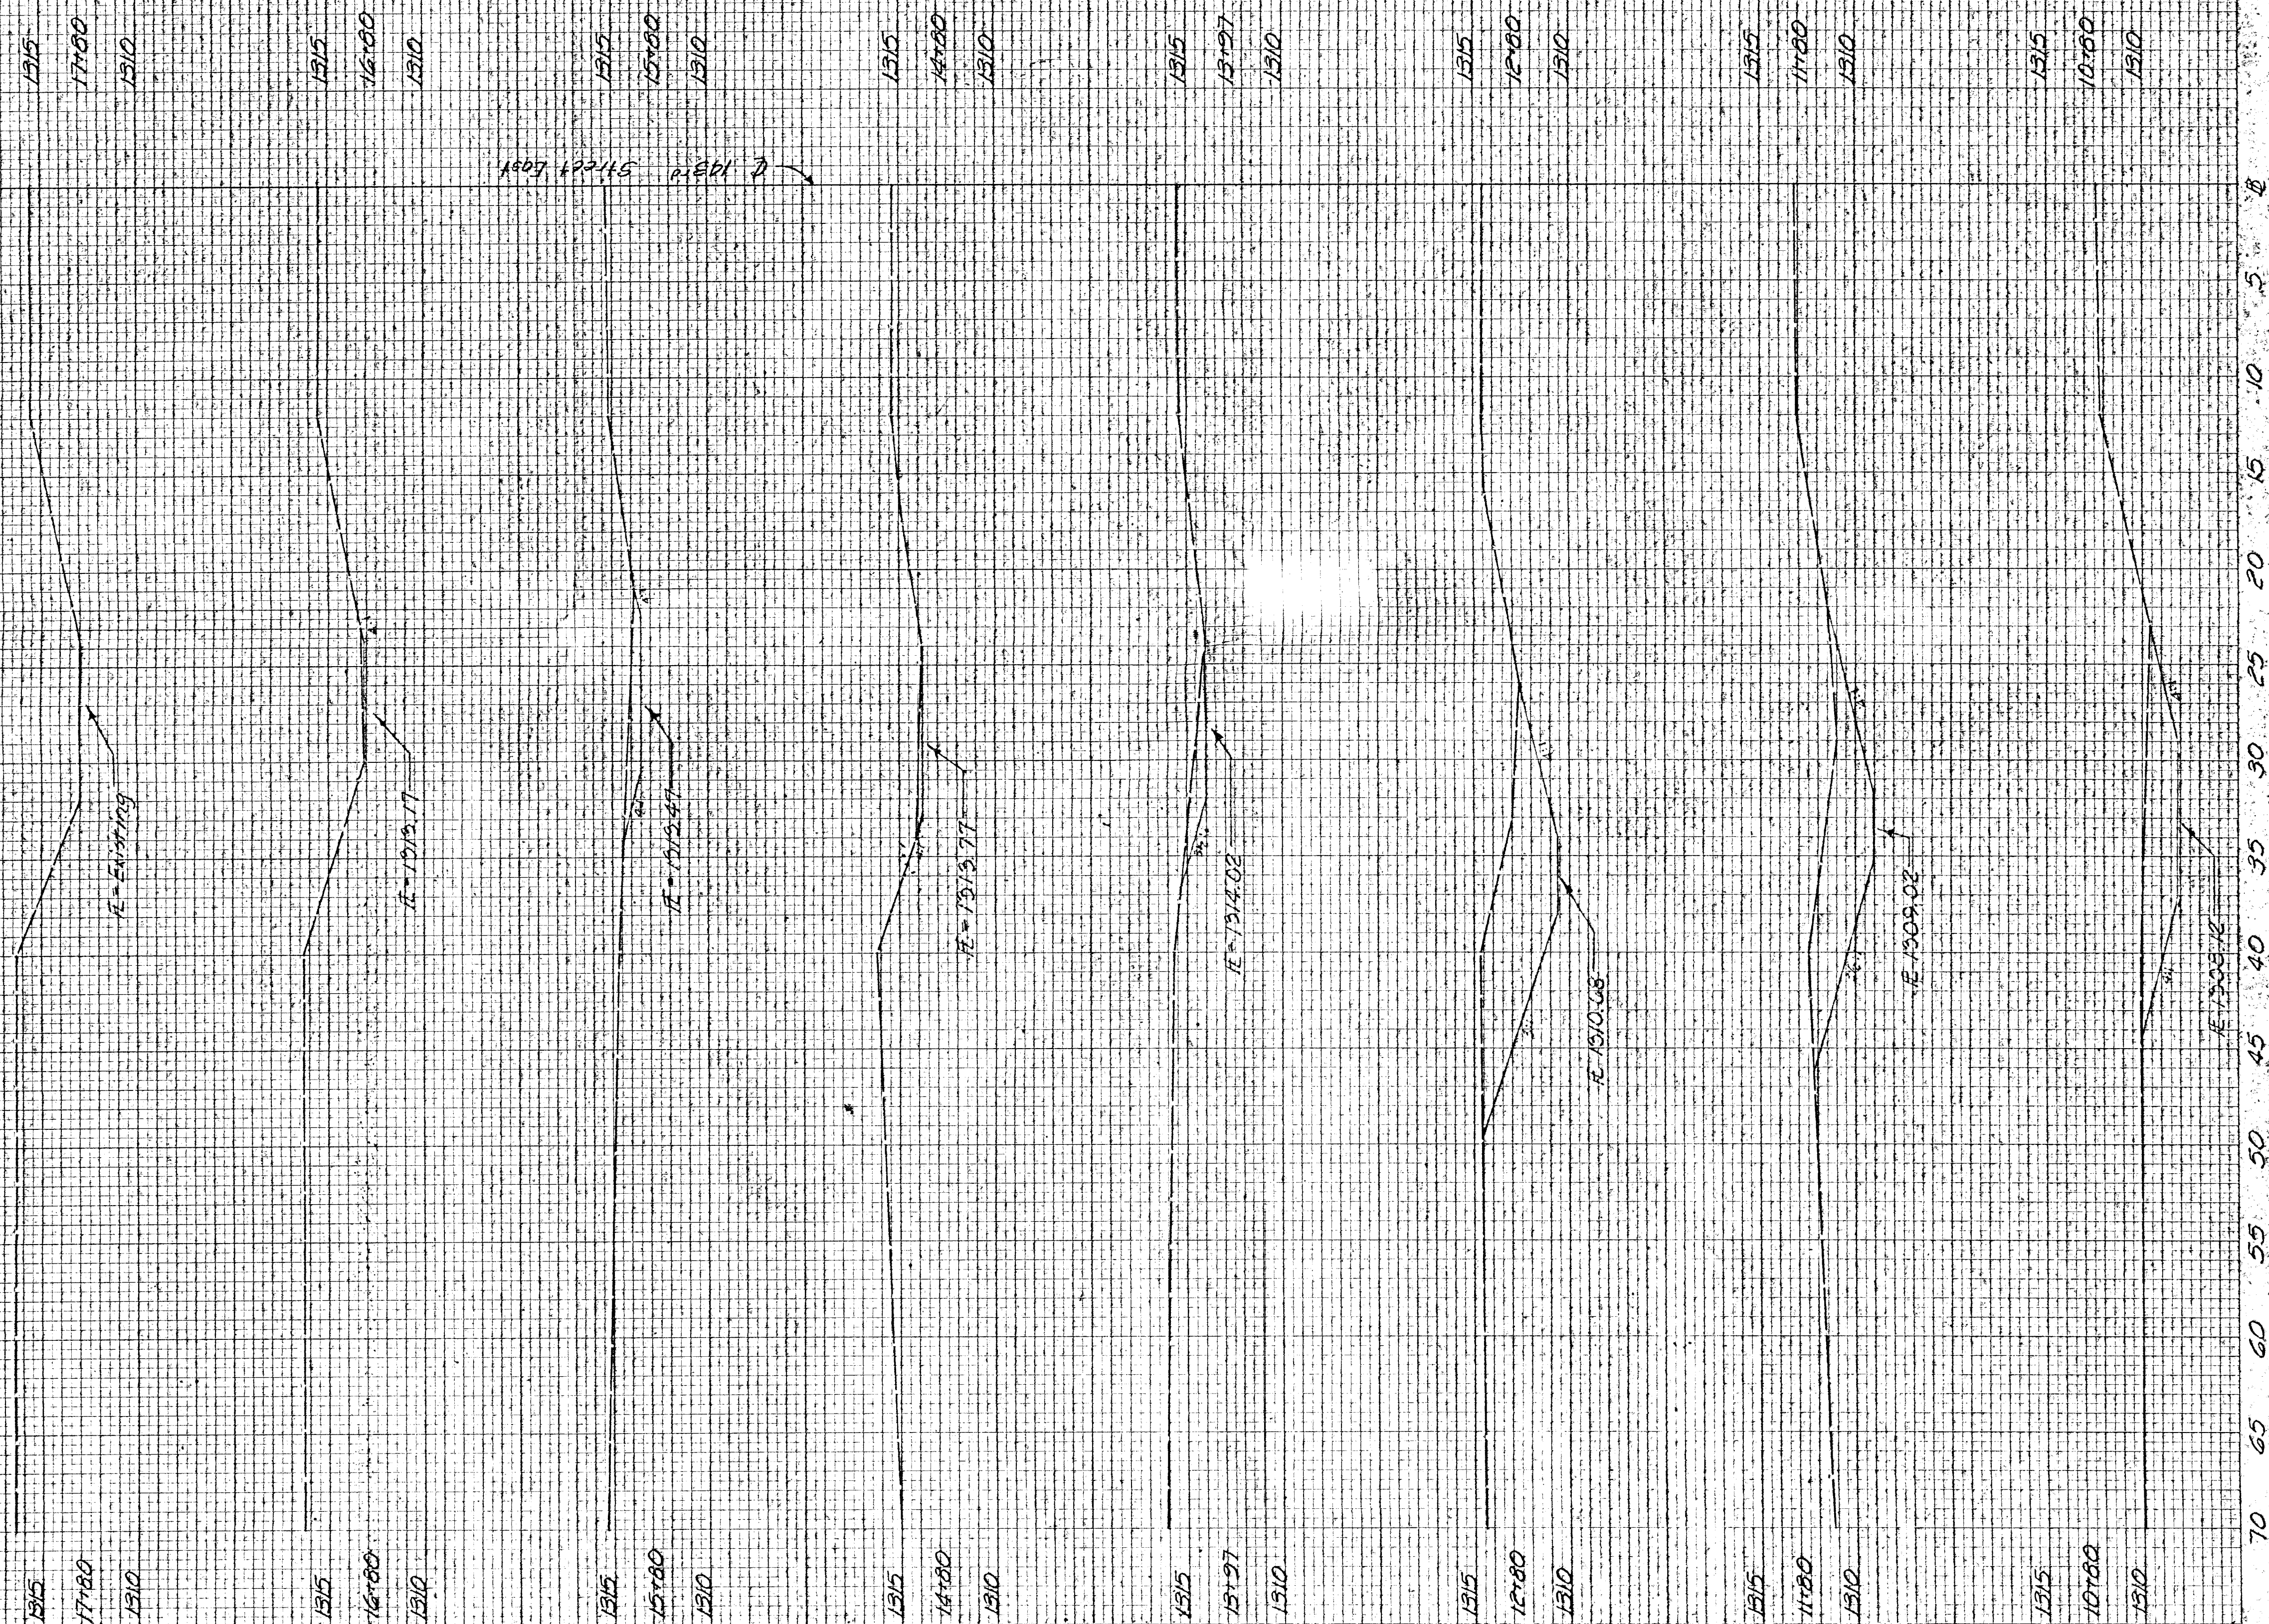

SPRING VALLEY ESTATES
PEC NO. 30-78153-991
West Ditch 143rd St. E.