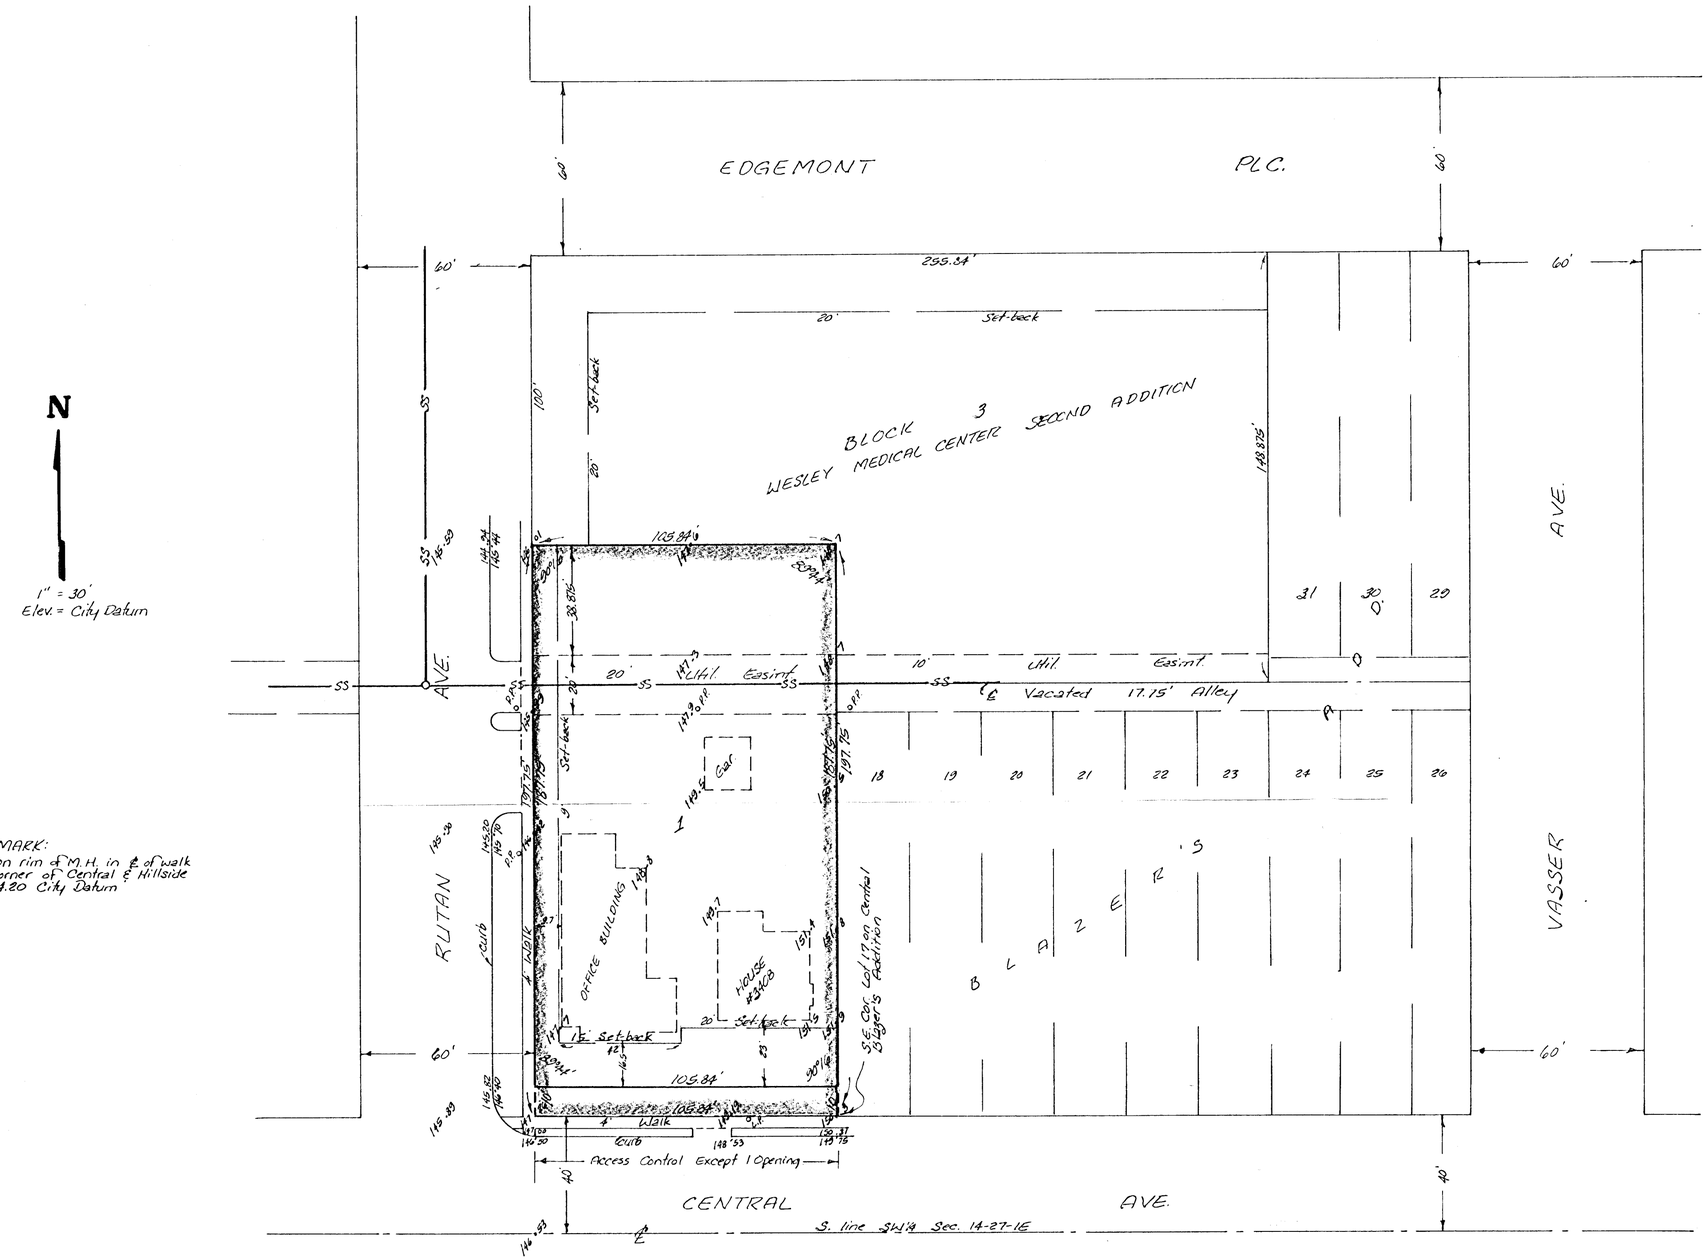

N

1" = 30'
Elev. = City Datum

BENCH MARK:
"X" cross on rim of M.H. in ℄ of walk at N.E. Corner of Central & Hillside
Elev. = 144.20 City Datum

SKETCH PLAT

WESLEY ENDOWMENT ADDITION

The east 5.84 feet of Lot 13 and all of Lots 14, 15, 16 and 17 on Central Ave, together with the S½ of vacated Alley adjacent on the north and the south 40 feet of Lots 38, 39, 40 and 41 and the south 40 feet of the east 5.84 feet of Lot 42, on Edgemont Plc. together with the N½ of vacated Alley adjacent on the south, in Blazer's Addition, Wichita, Sedgwick County, Kansas.

WESLEY MEDICAL ENDOWMENT FOUNDATION
ACCENT ON KIDS, INC.
MRS. H. C. WEAR

BAUGHMAN COMPANY, P.A.
SURVEYING & ENGINEERING
316/262-7271 • 330 LAURA • WICHITA, KANSAS 67211

24 JUNE 1982