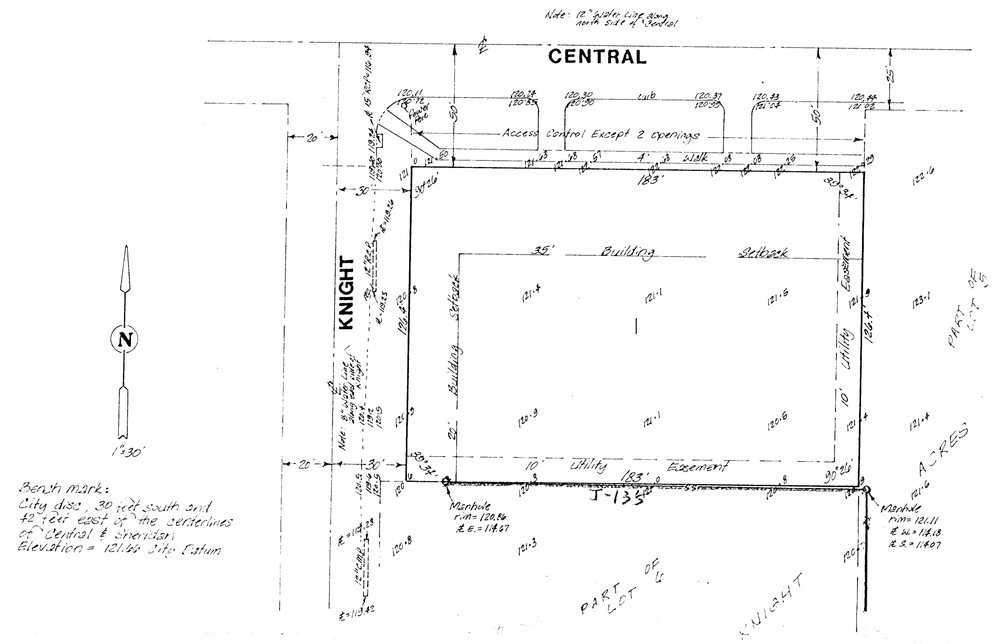

SKETCH PLAT

KILLINGERS SECOND ADDITION

BEING A REPLAT OF LOT 1, LEON ADDITION, TO WICHITA, KANSAS

OWNER: RONALD E. KILLINGER

BAUGHMAN COMPANY, P.A.
SURVEYING & ENGINEERING
316/262-7271 • 315 ELLIS • WICHITA, KANSAS 67211