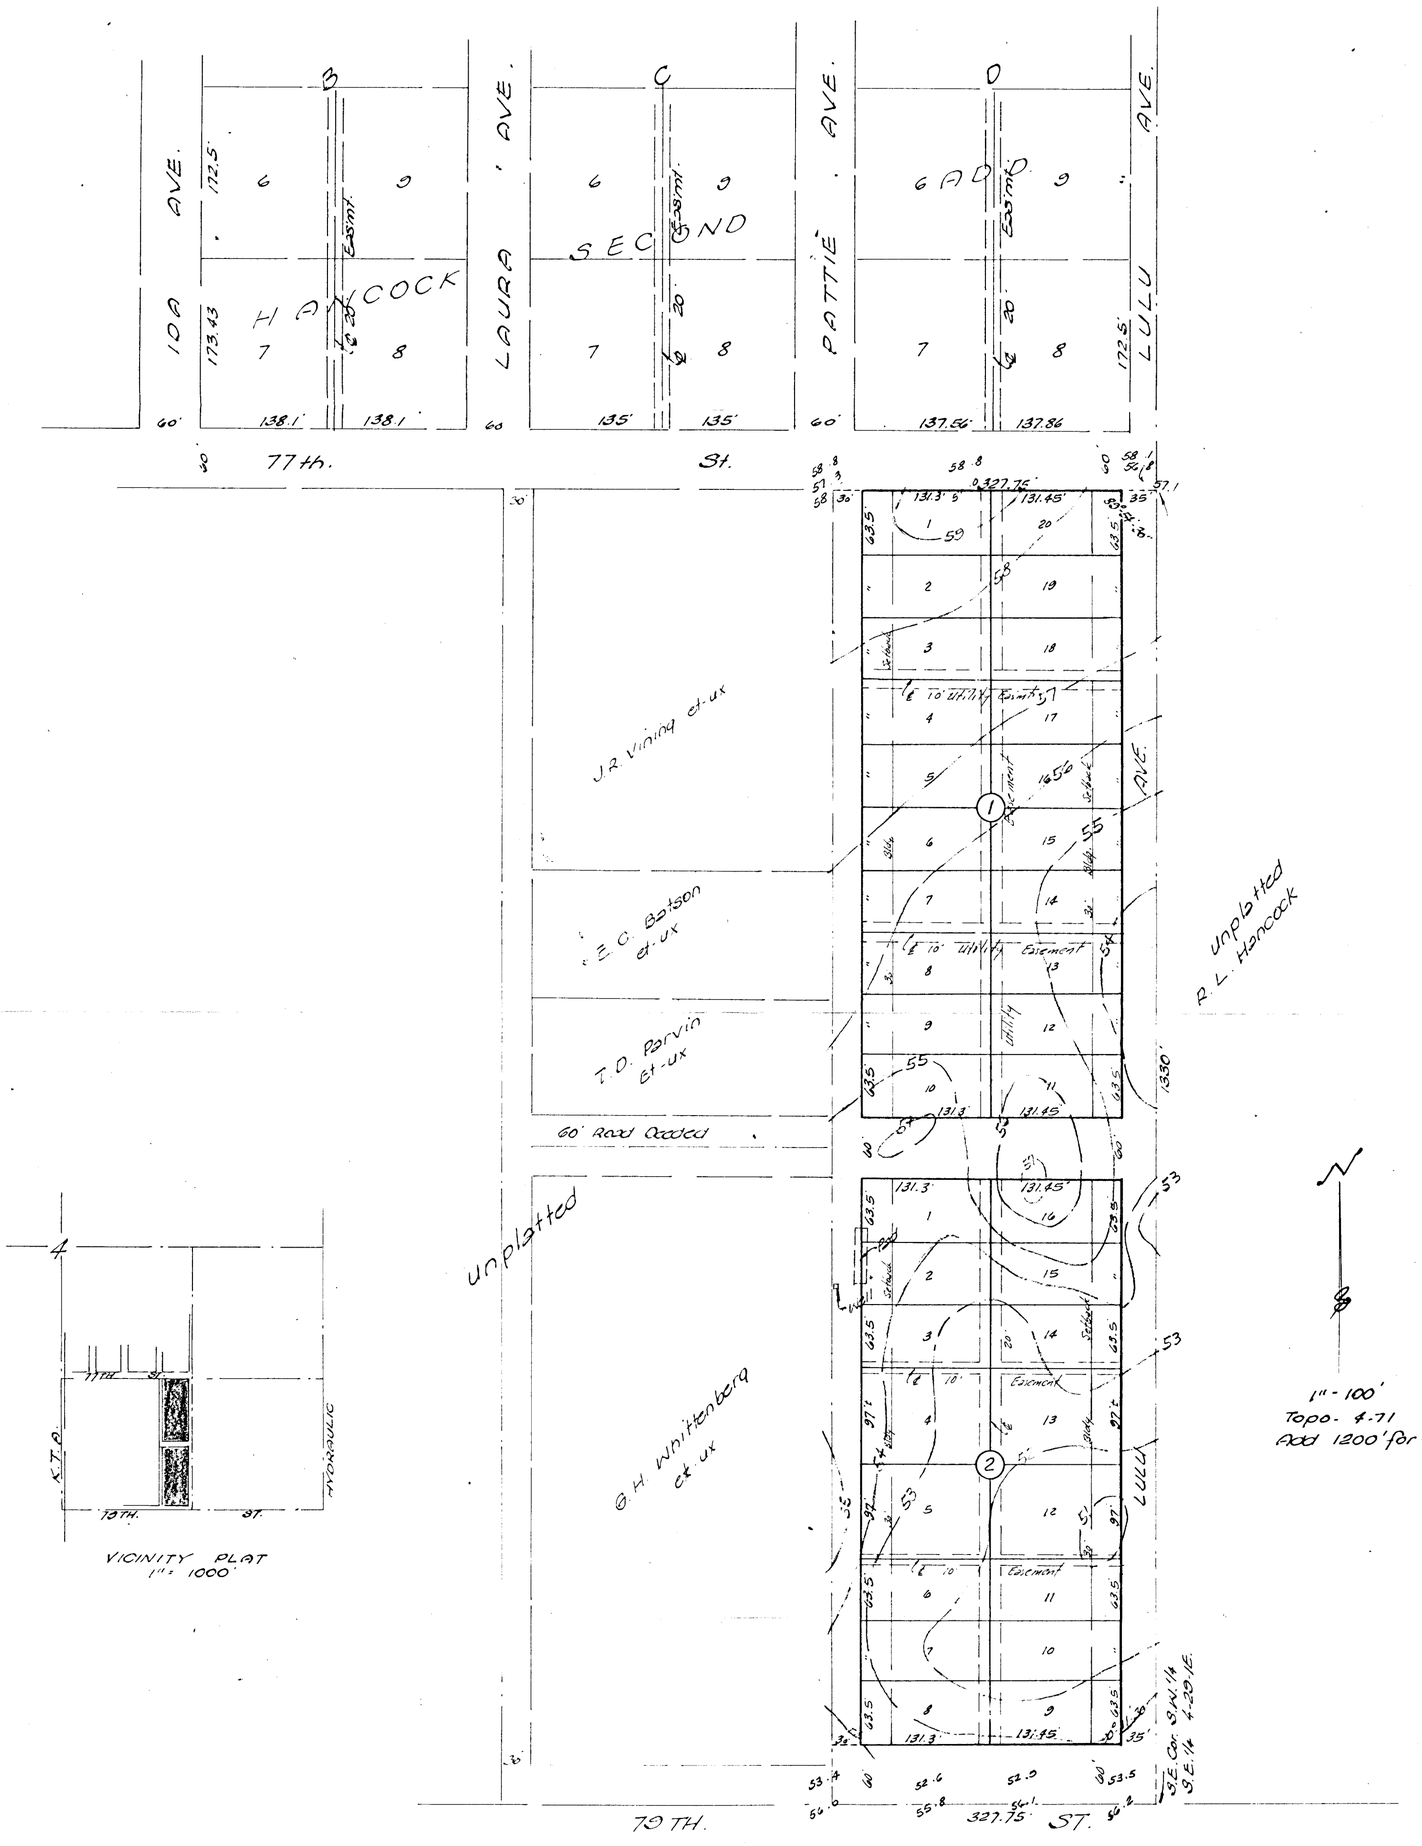

VICINITY PLAT
1" = 1000'

PRELIMINARY PLAT
PEACH TREE MOBILE HOME ADD.
CHARLES W. COOKSON

Baughman Co. 6-6-71
Revised 6-4-71 6-22-71