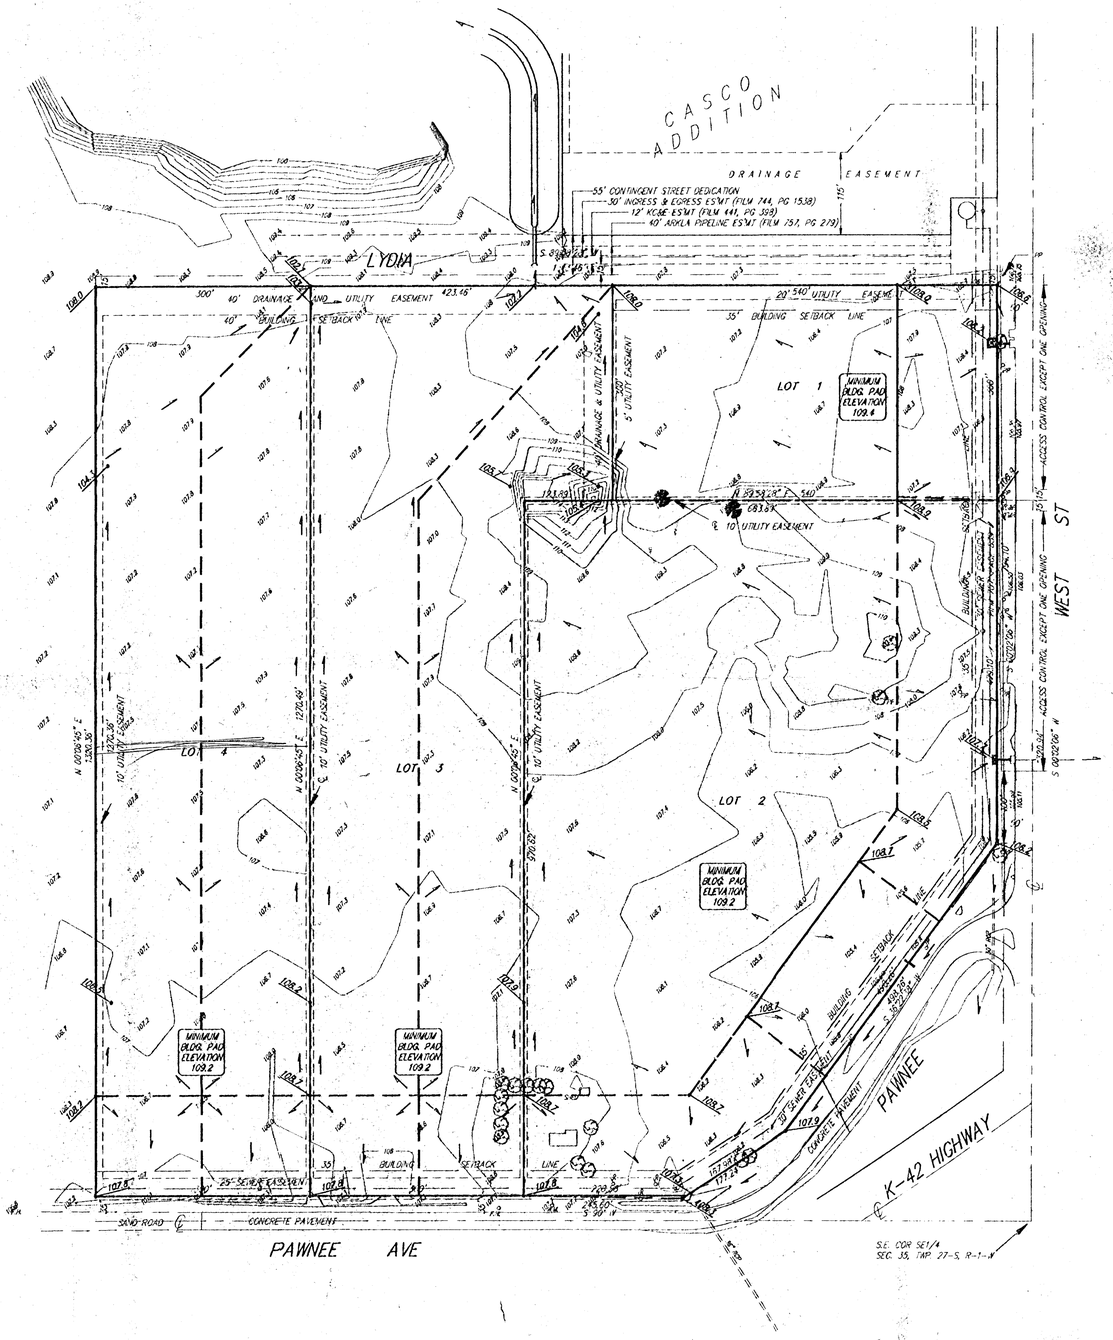

SRB

1" = 100'

LOT GRADING PLAN
PAWNEE AND WEST INDUSTRIAL PARK

WICHITA, SEDGWICK COUNTY, KANSAS

PROJECT NO. 92L00021P

THE E1/2 OF THE S1/2 OF THE SE1/4 OF SEC. 35, TWP. 27-S, R-1-W OF THE 6TH P.M., SEDGWICK COUNTY, KANSAS, EXCEPT EXISTING STREET, ROAD AND HIGHWAY RIGHT-OF-WAY.

SRB 924 NORTH MAIN WICHITA, KANSAS 67203 316-264-8008 FAX 264-4621

SAVOY, RUGGLES & BOHM, P.A.
ENGINEERING & SURVEYING

5-2-94