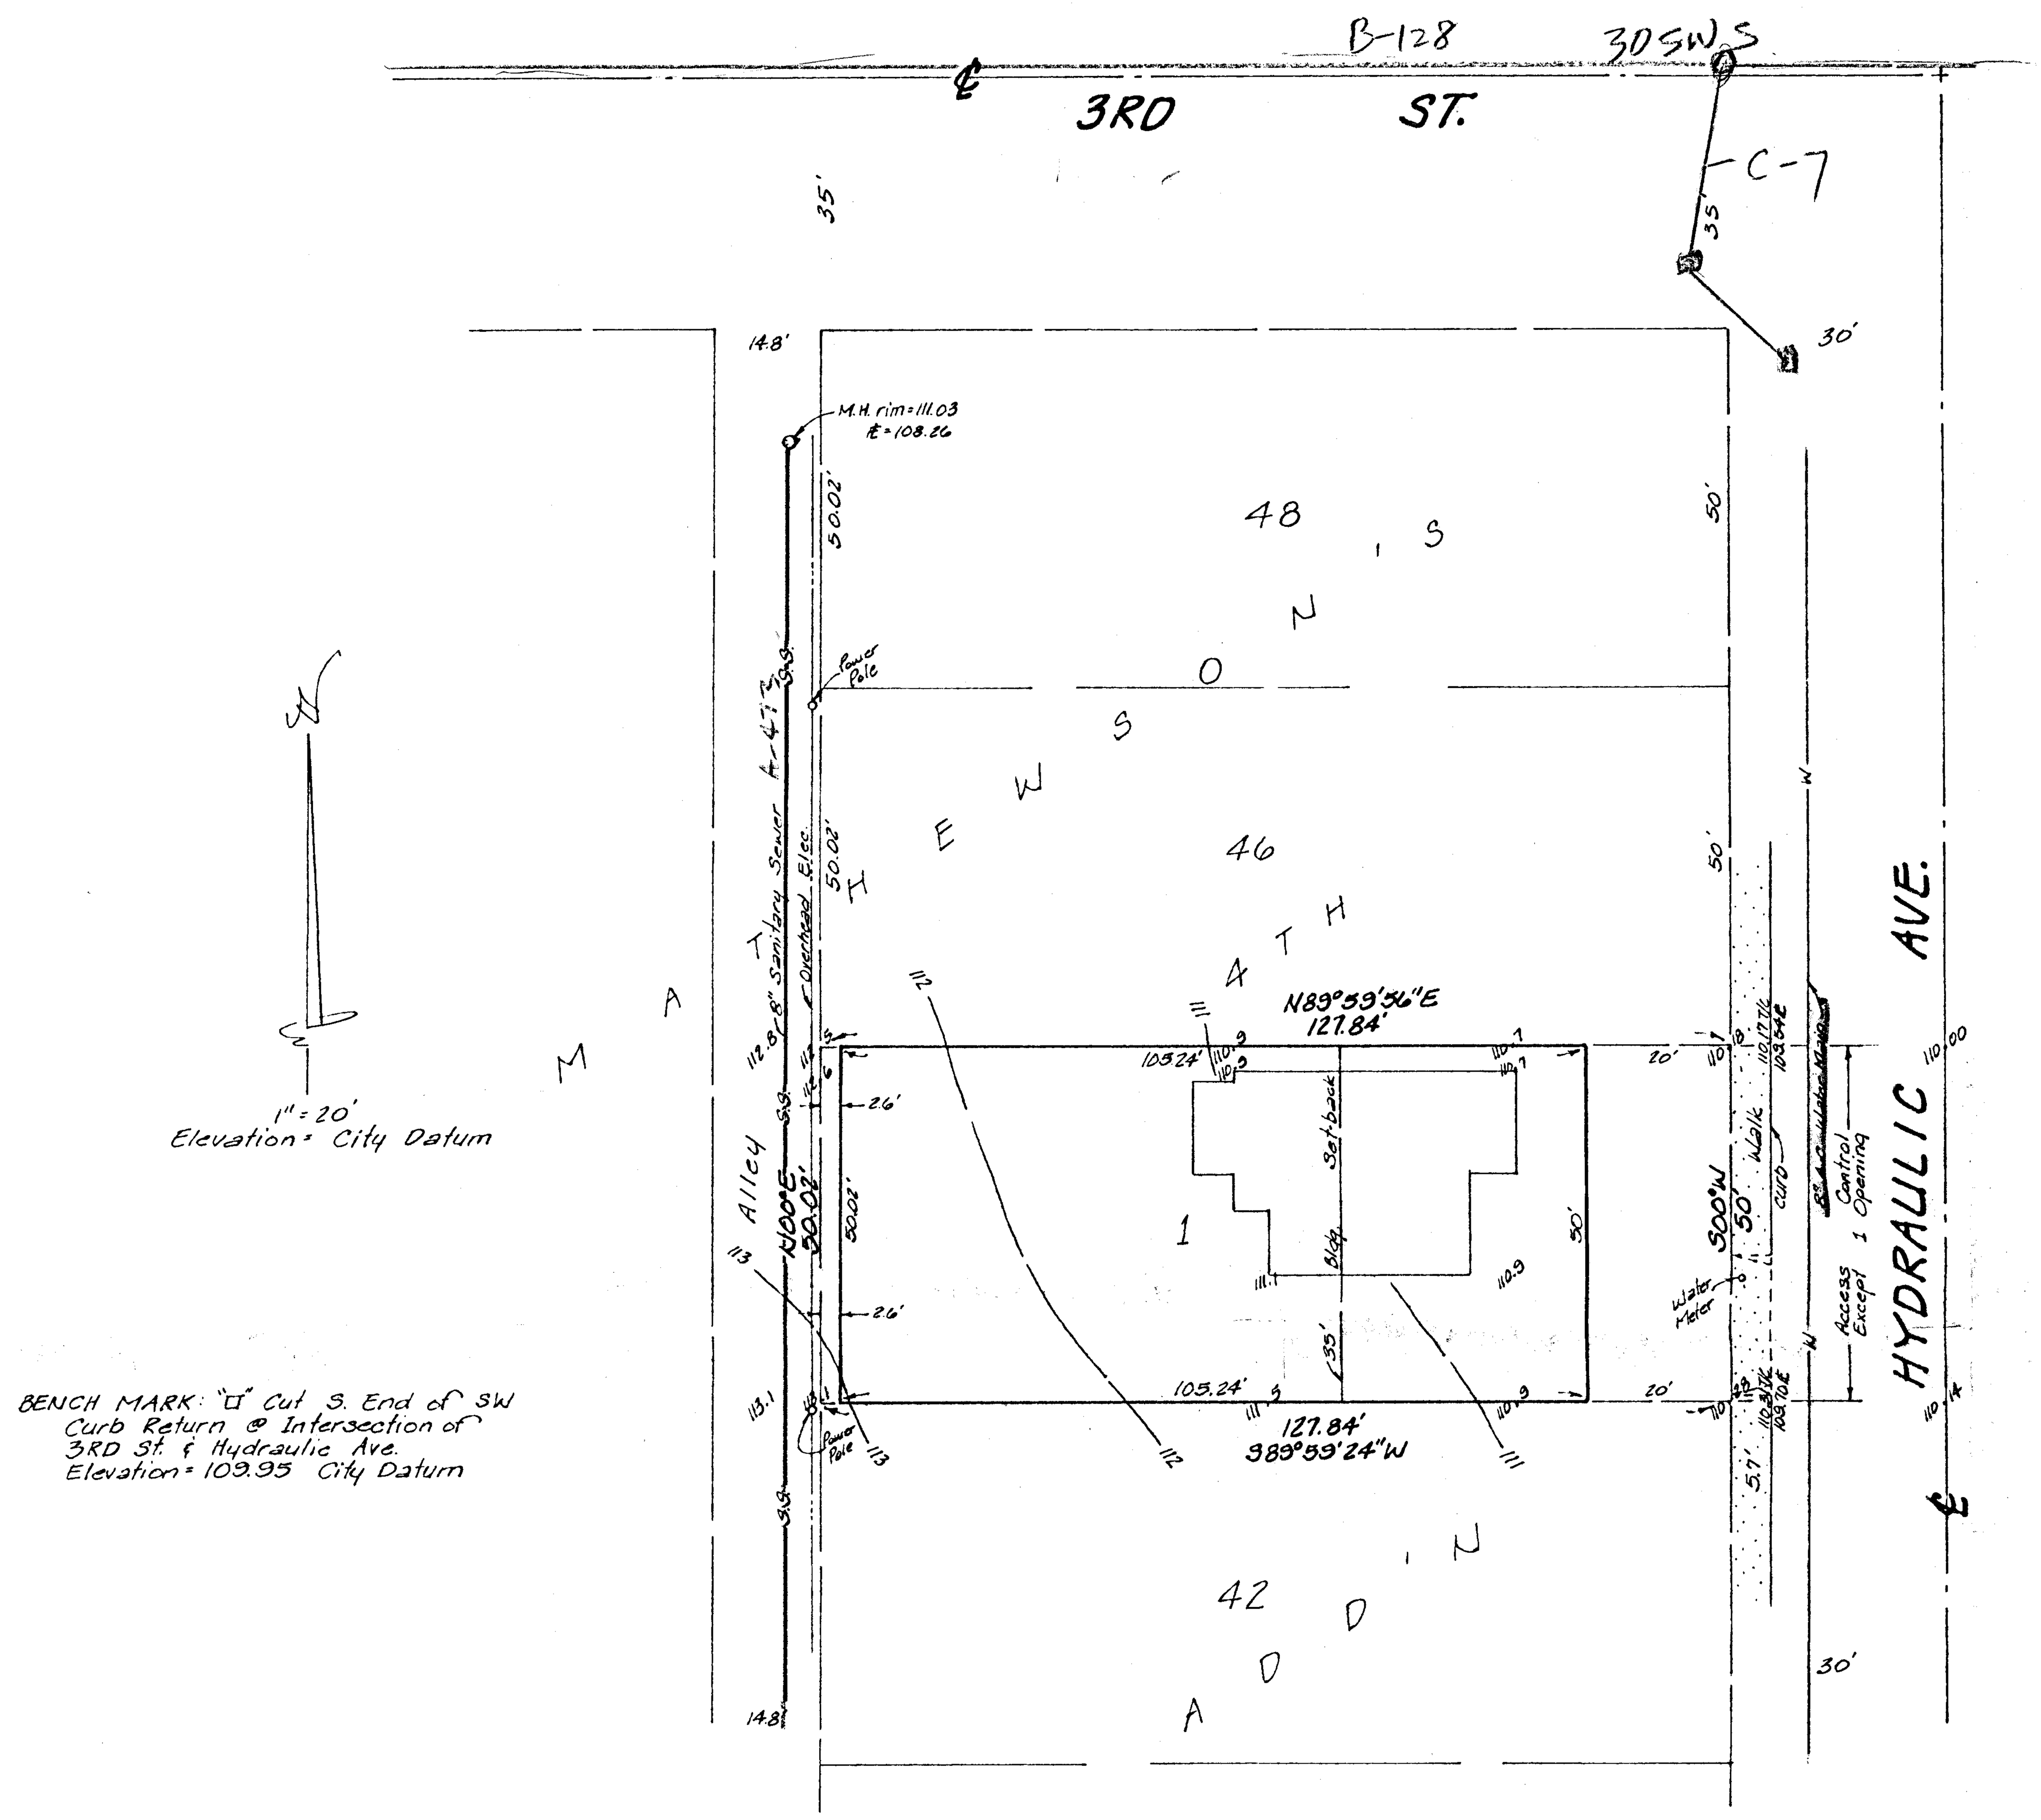

SKETCH PLAT

RICHARD LOFFLAND ADDITION

REPLAT OF LOT 44, ON HYDRAULIC AVE, MATHEWSON'S 4TH ADDITION TO WICHITA, SEDGWICK COUNTY, KANSAS

OWNER: RICHARD A. LOFFLAND
DANA RENEE LOFFLAND

BAUGHMAN COMPANY, P.A.
SURVEYING & ENGINEERING
316/262-7271 • 315 ELLIS • WICHITA, KANSAS 67211

20 May 1987