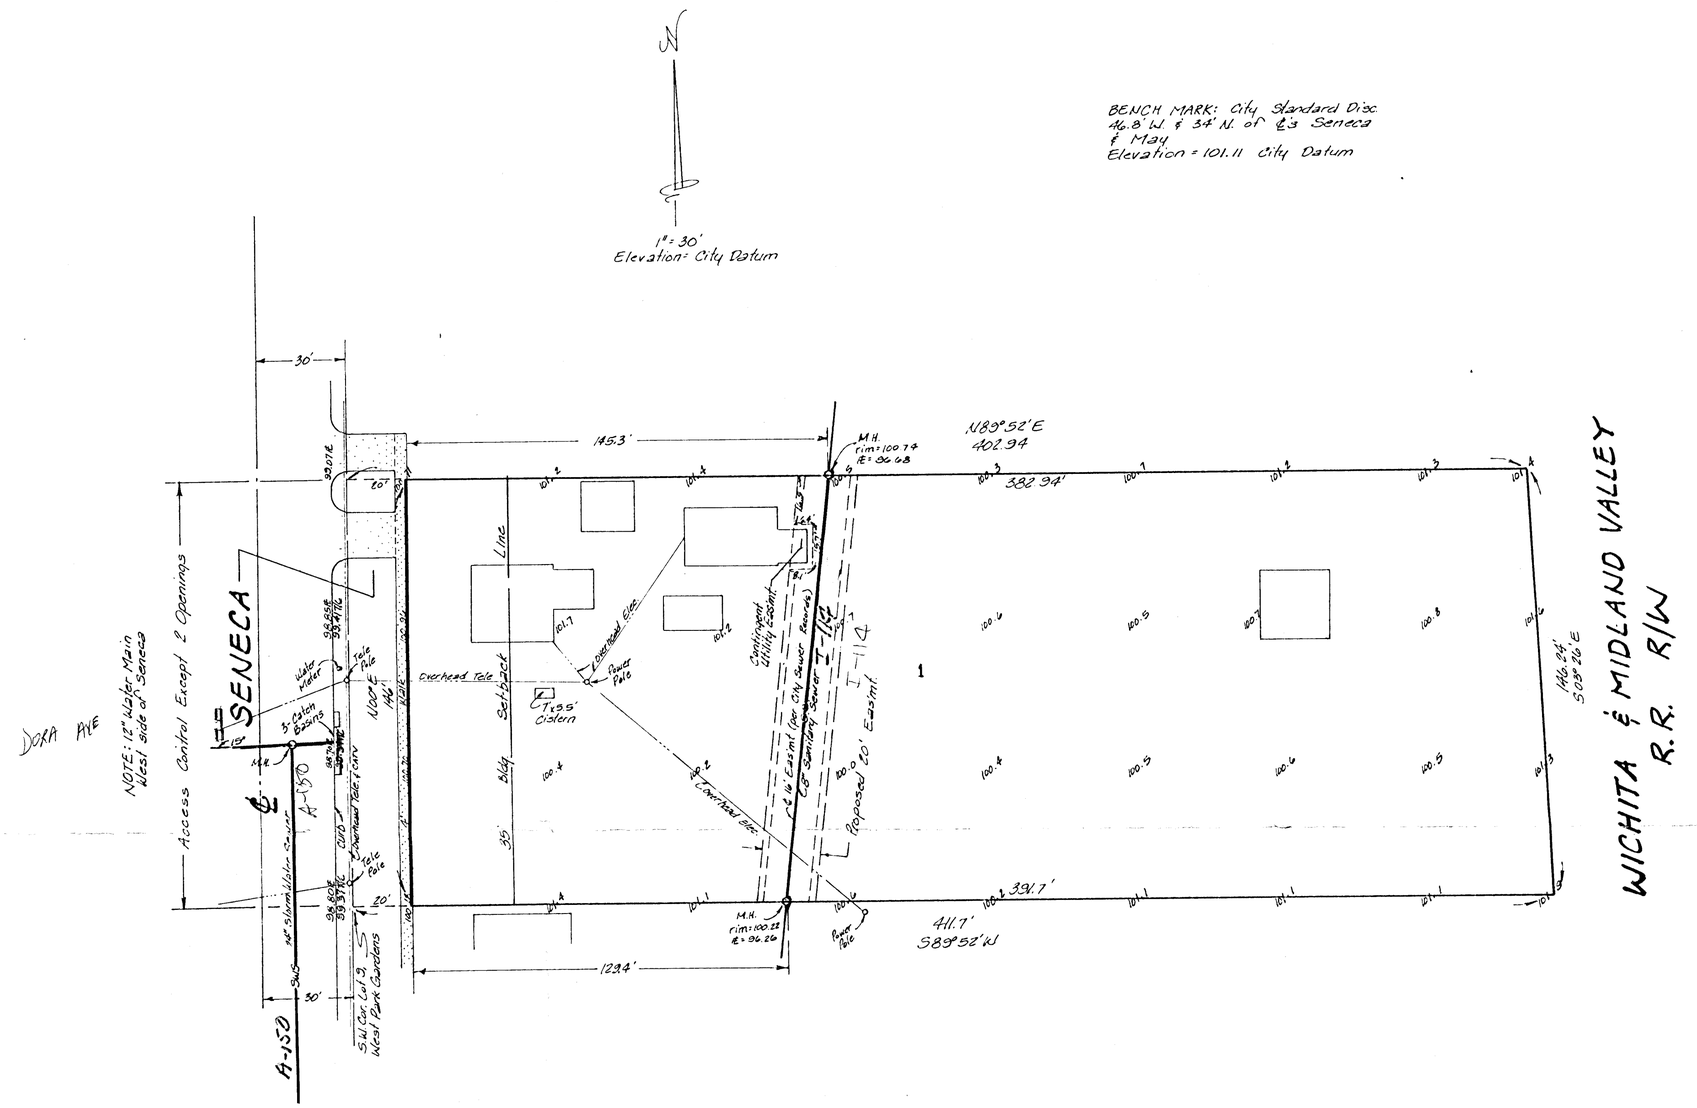

SKETCH PLAT

F AND K ADDITION

REPLAT OF LOTS 8 AND 9, WEST PARK GARDENS,
SEDGWICK COUNTY, KANSAS

OWNER; FRANK SAUERWEIN
KENT RICHARDSON

(8) S/D 88-10

BAUGHMAN COMPANY, P.A.
SURVEYING & ENGINEERING
316/262-7271 • 315 ELLIS • WICHITA, KANSAS 67211

20 Feb. 1988