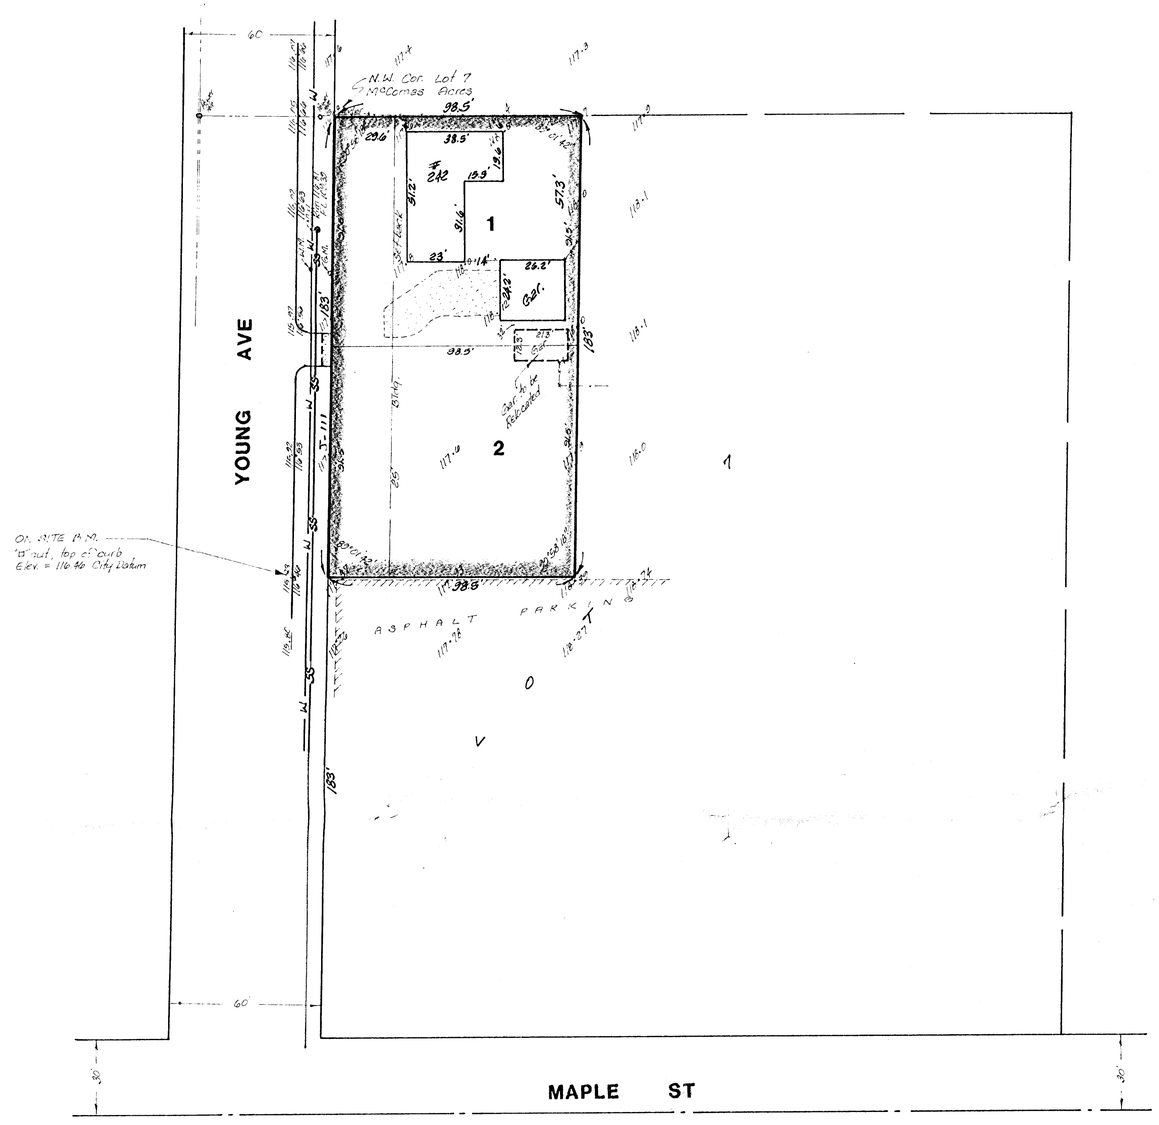

N

1" = 30'
ELEV. = CITY DATUM

BENCH MARK:
"X" cut on top of curb 145'W of
S.W. Cor. of Lot 6, L.N. Lies Add.
Elev. = 116.46 City Datum

SKETCH PLAT

L. N. LIES ADDITION

THE WEST 98.5 FEET OF THE N1/2 OF LOT 7,
McCOMAS ACRES, SEDGWICK COUNTY, KANSAS.

LAWRENCE N. LIES

BAUGHMAN COMPANY, P.A.
SURVEYING & ENGINEERING
316/262-7271 • 315 ELLIS • WICHITA, KANSAS 67211

27 OCT 86