


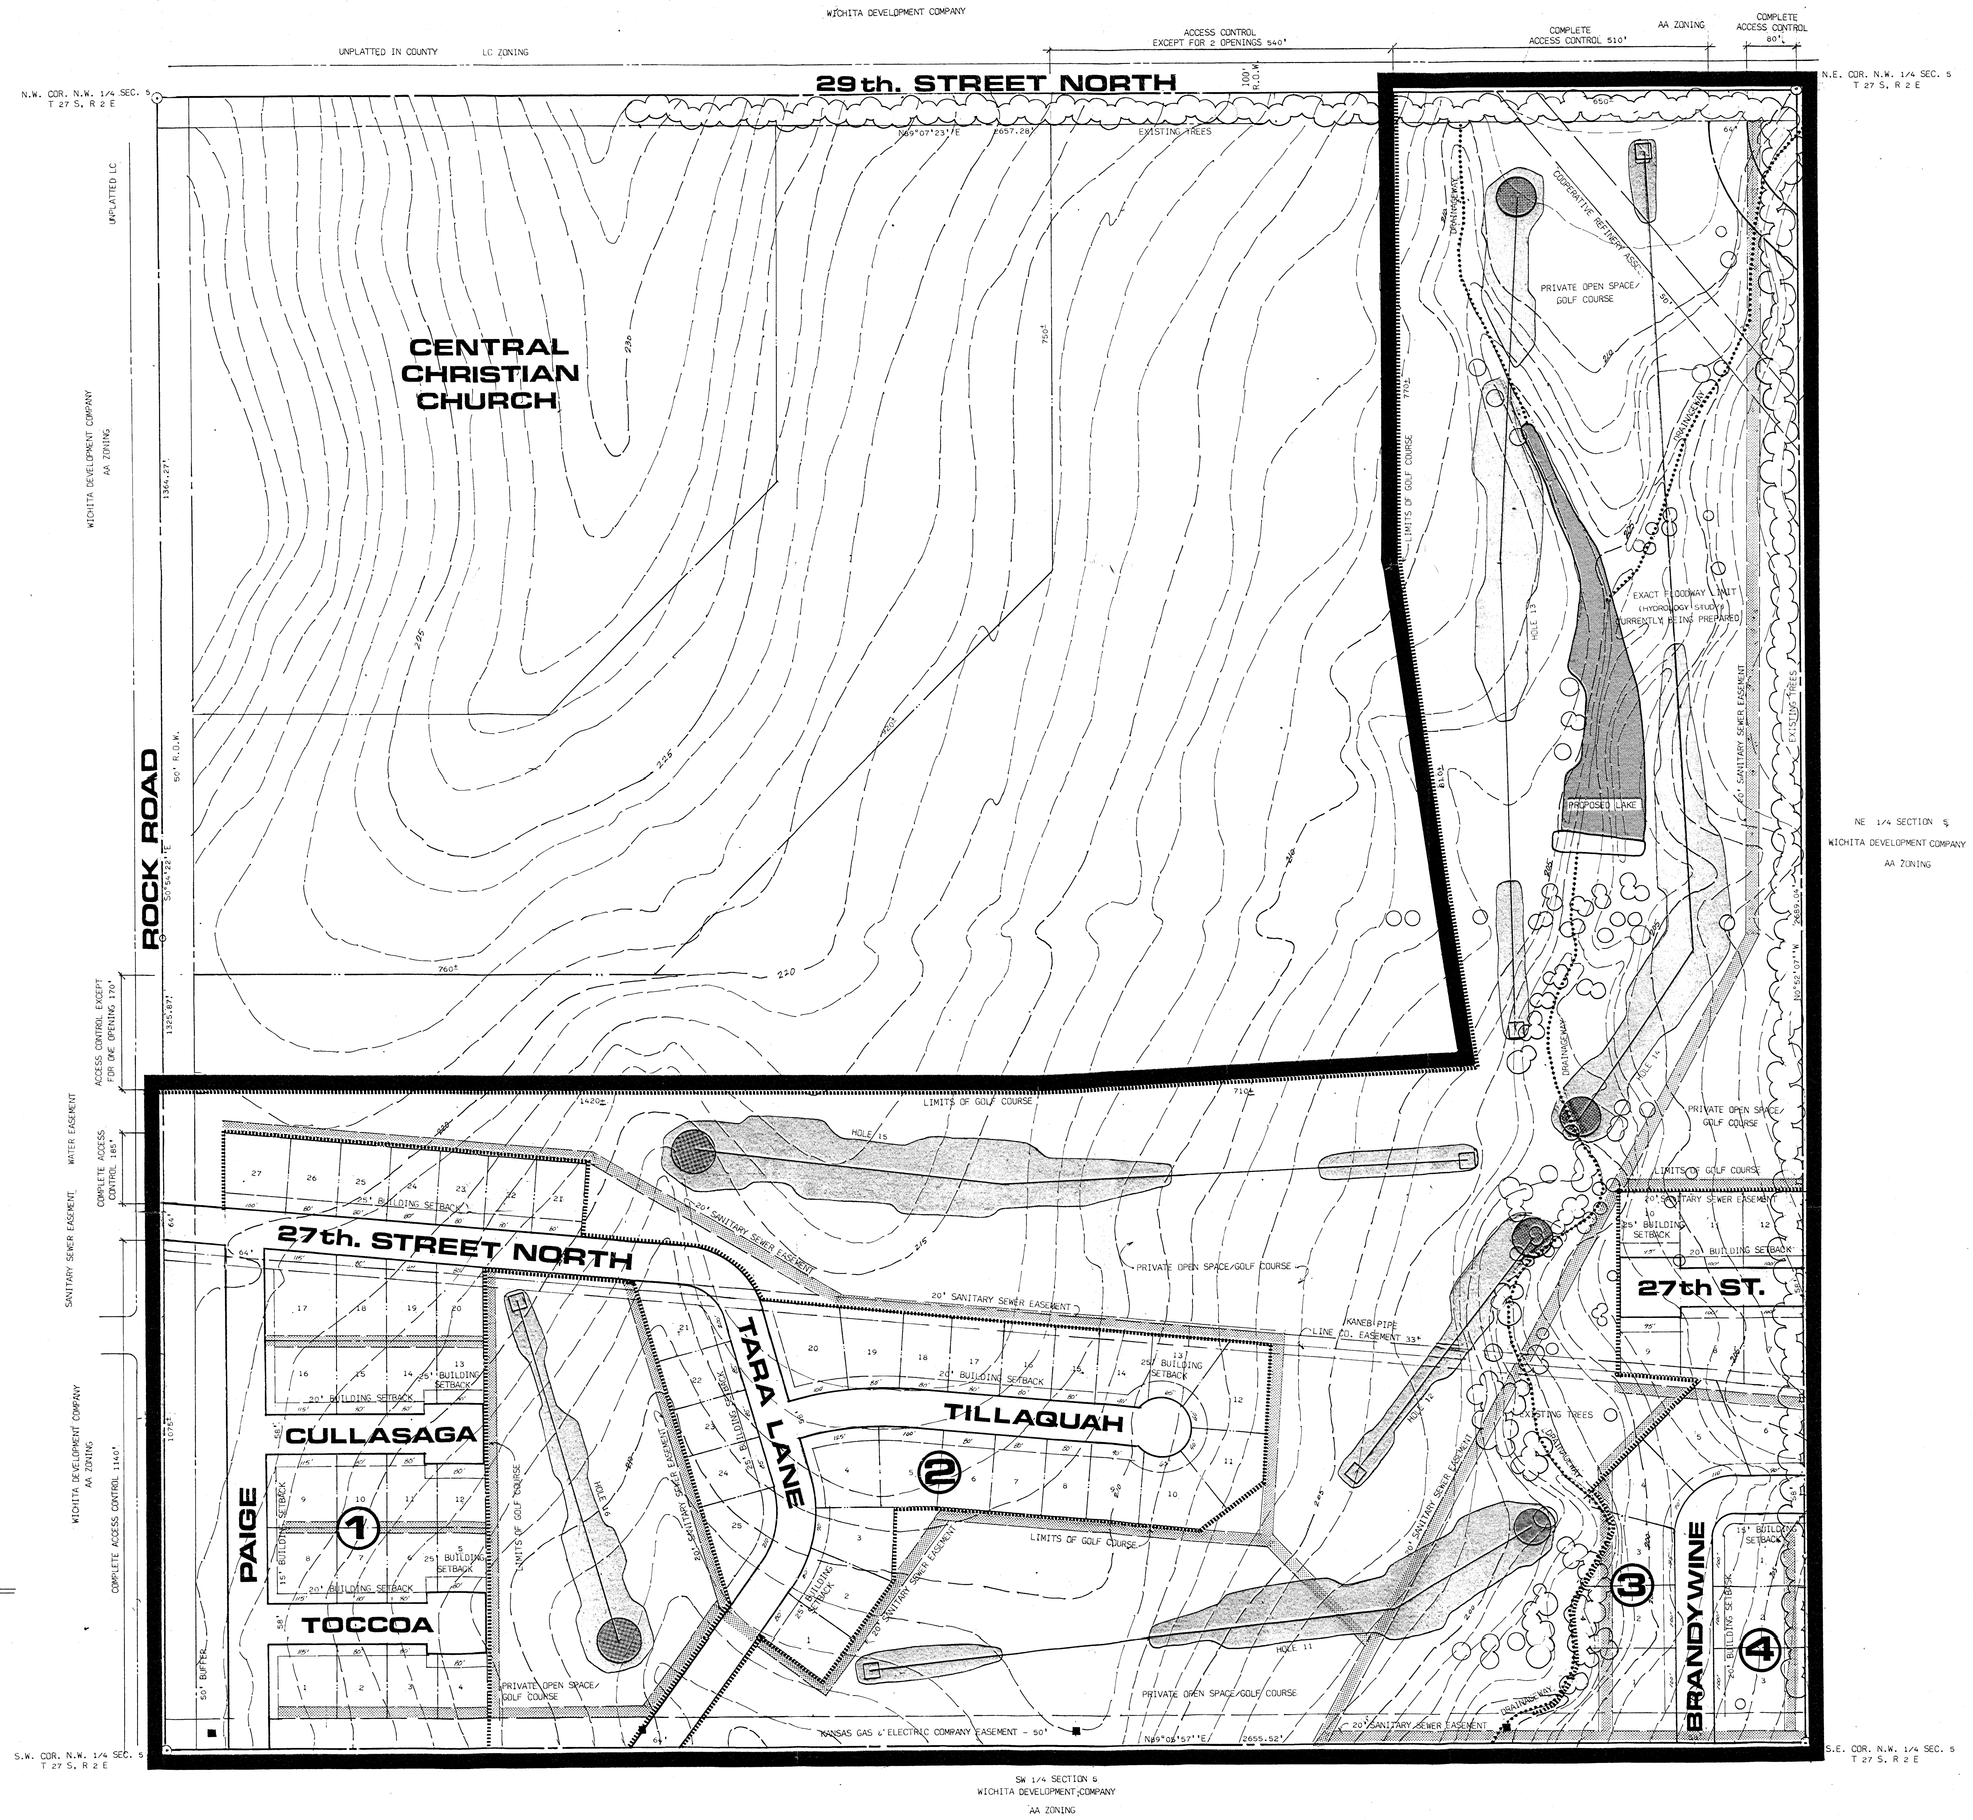


**LOCATION MAP**

# PRELIMINARY PLAT

# NW 1/4 SECTION FIVE

OWNER: WICHITA DEVELOPMENT COMPANY DEVELOPER: COMOTARA PROPERTIES, INC. 2225 HATHWAY CIRCLE, WICHITA, KANSAS 67226

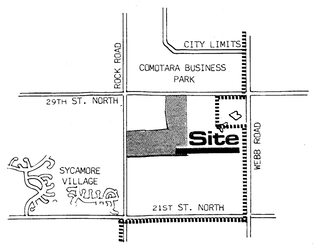CONSULTING CIVIL ENGINEERS: VAN DOREN-HAZARD-STALLINGS

TOPO: VAN DOREN-HAZARD-STALLINGS 1974. INDEX ELEVATIONS ARE BASED ON CITY OF WICHITA DATUM

PREPARED 7 FEBRUARY, 1979 SCALE 1"= 100' 200' 100' 50' 0' 100' 200' CONTOUR INTERVAL 1'

BILL G. YUNG DESIGN
1355 NORTH WACO WICHITA, KANSAS 67203 316-264-0676