SKETCH PLAT OF

SHERIDAN ACRES

SECOND ADDITION

Owner/Developer: 1st Mennonite Brethren Church
17150 North
Wichita, Kansas 67203
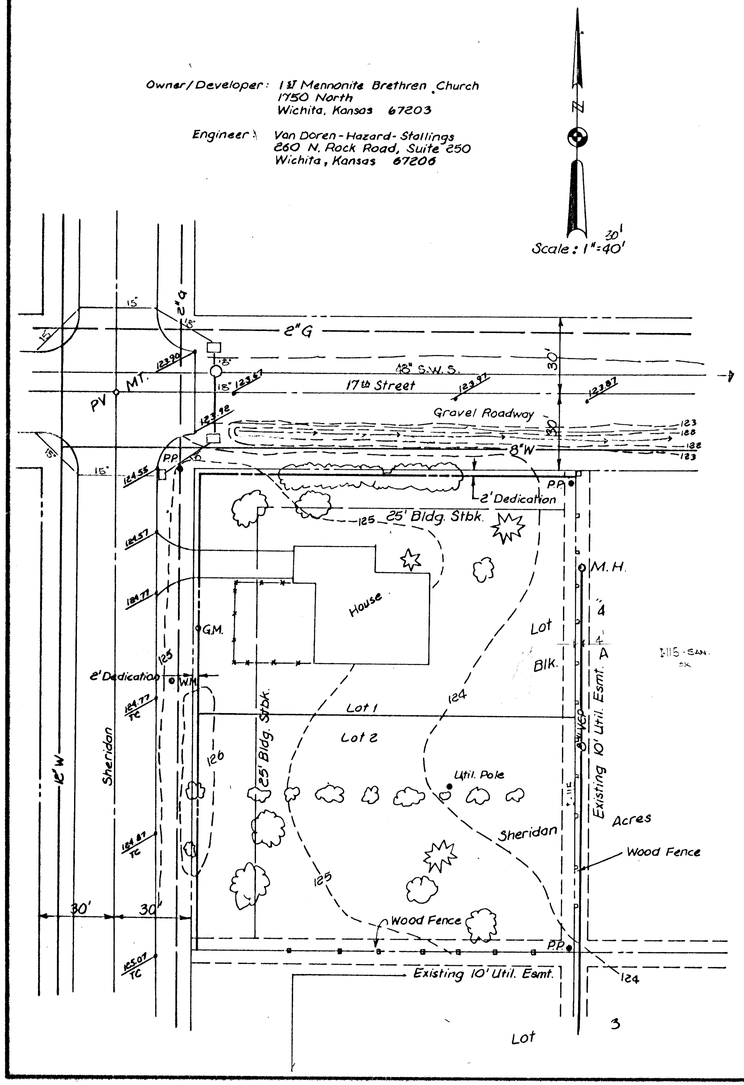
Engineer: Van Doren-Hazard-Stallings
260 N. Rock Road, Suite 250
Wichita, Kansas 67206