UTILITY PLAN

RIVERSIDE HEALTH SYSTEM ADDITION

WICHITA, SEDGWICK COUNTY, KANSAS

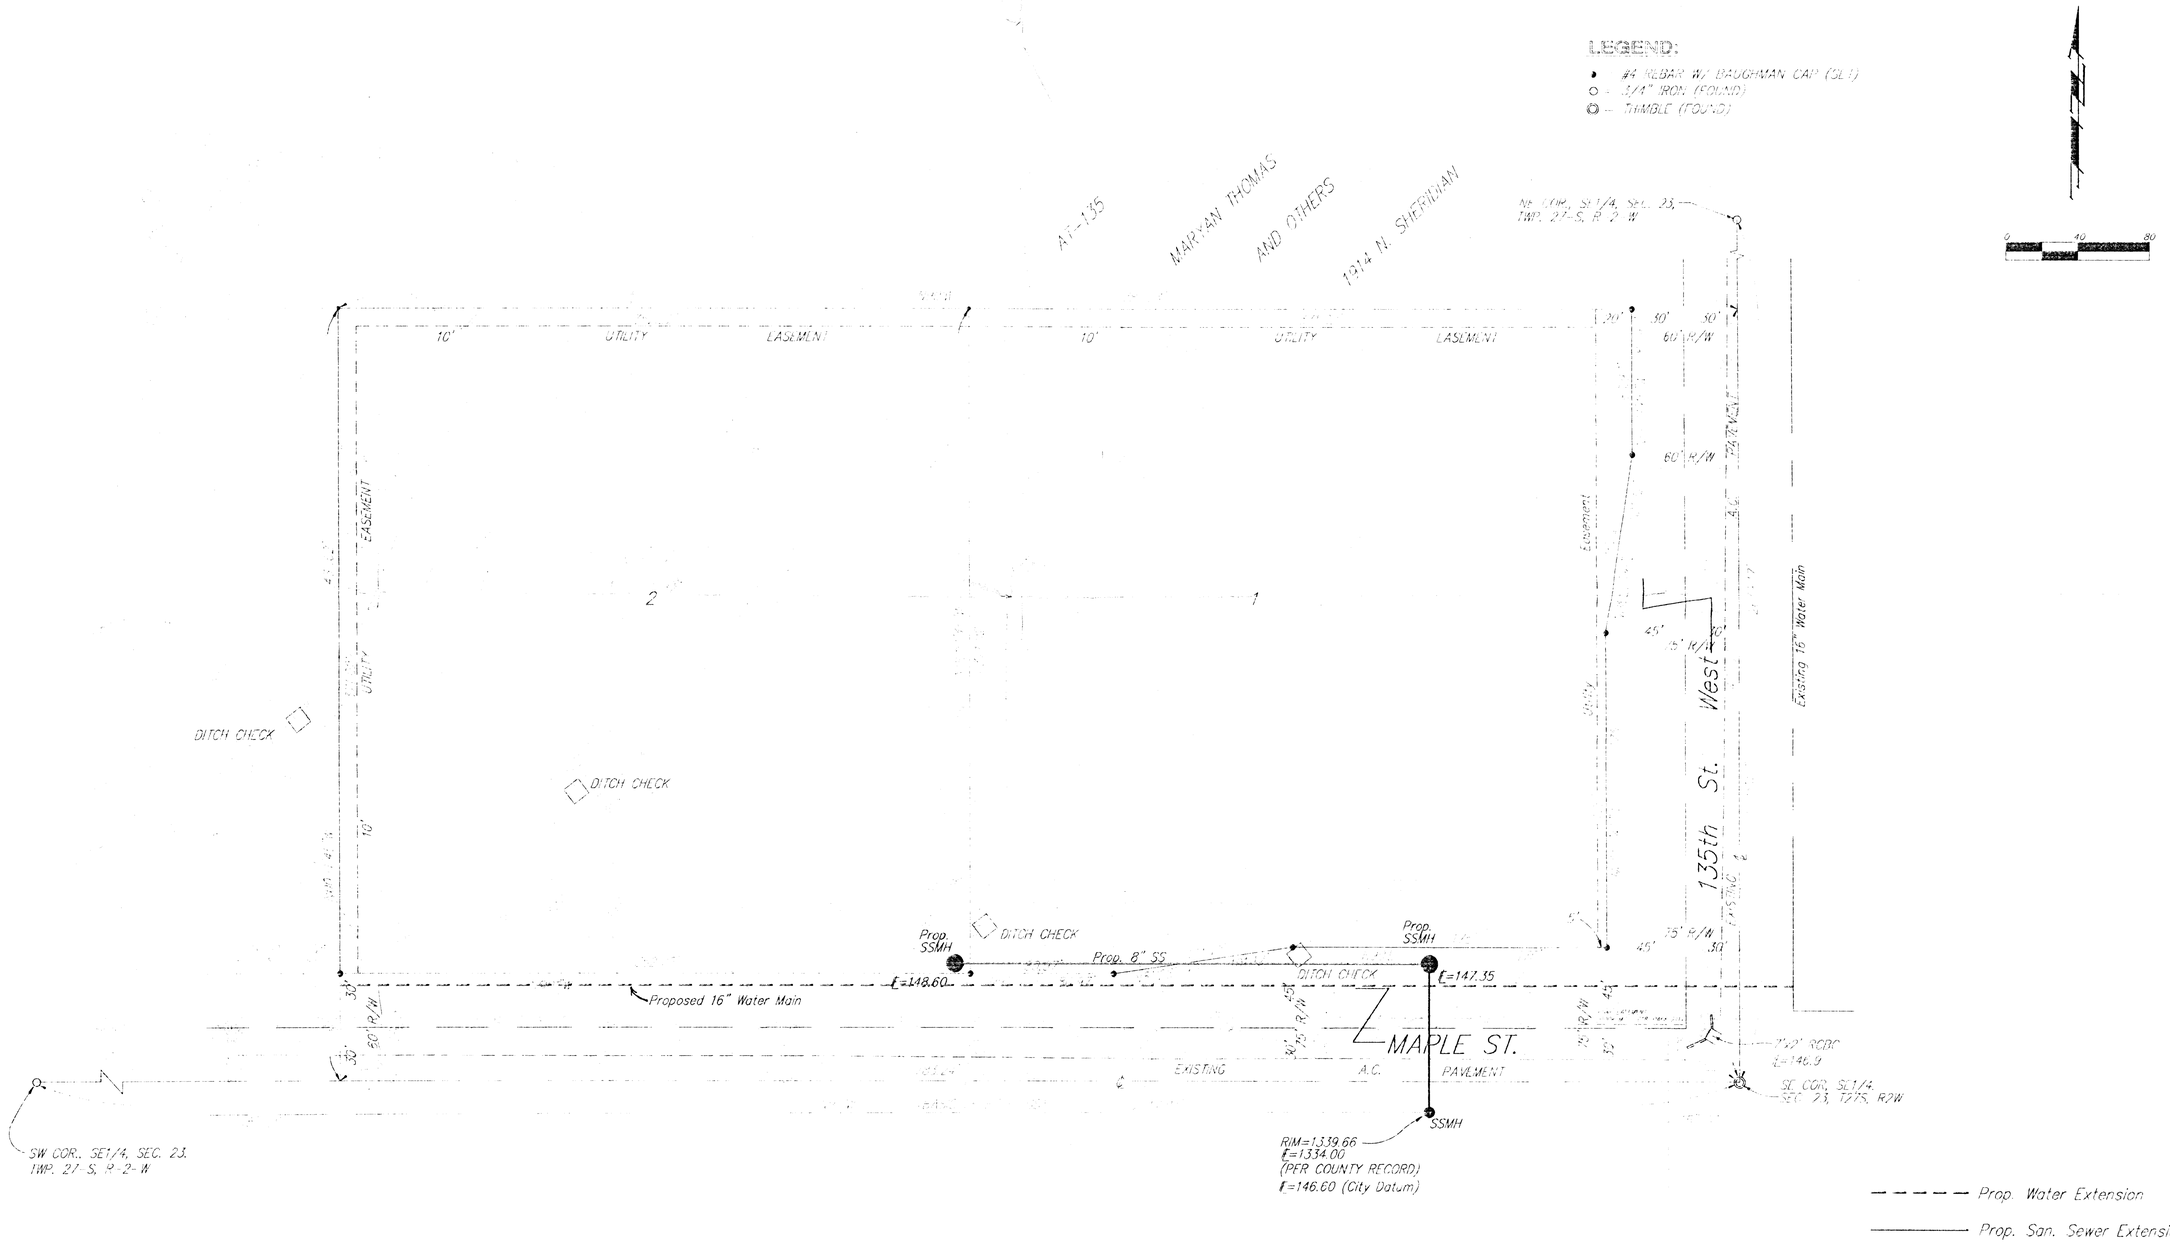

17 MARCH 1997

BAUGHMAN COMPANY P.A.

ENGINEERING, SURVEYING & PLANNING