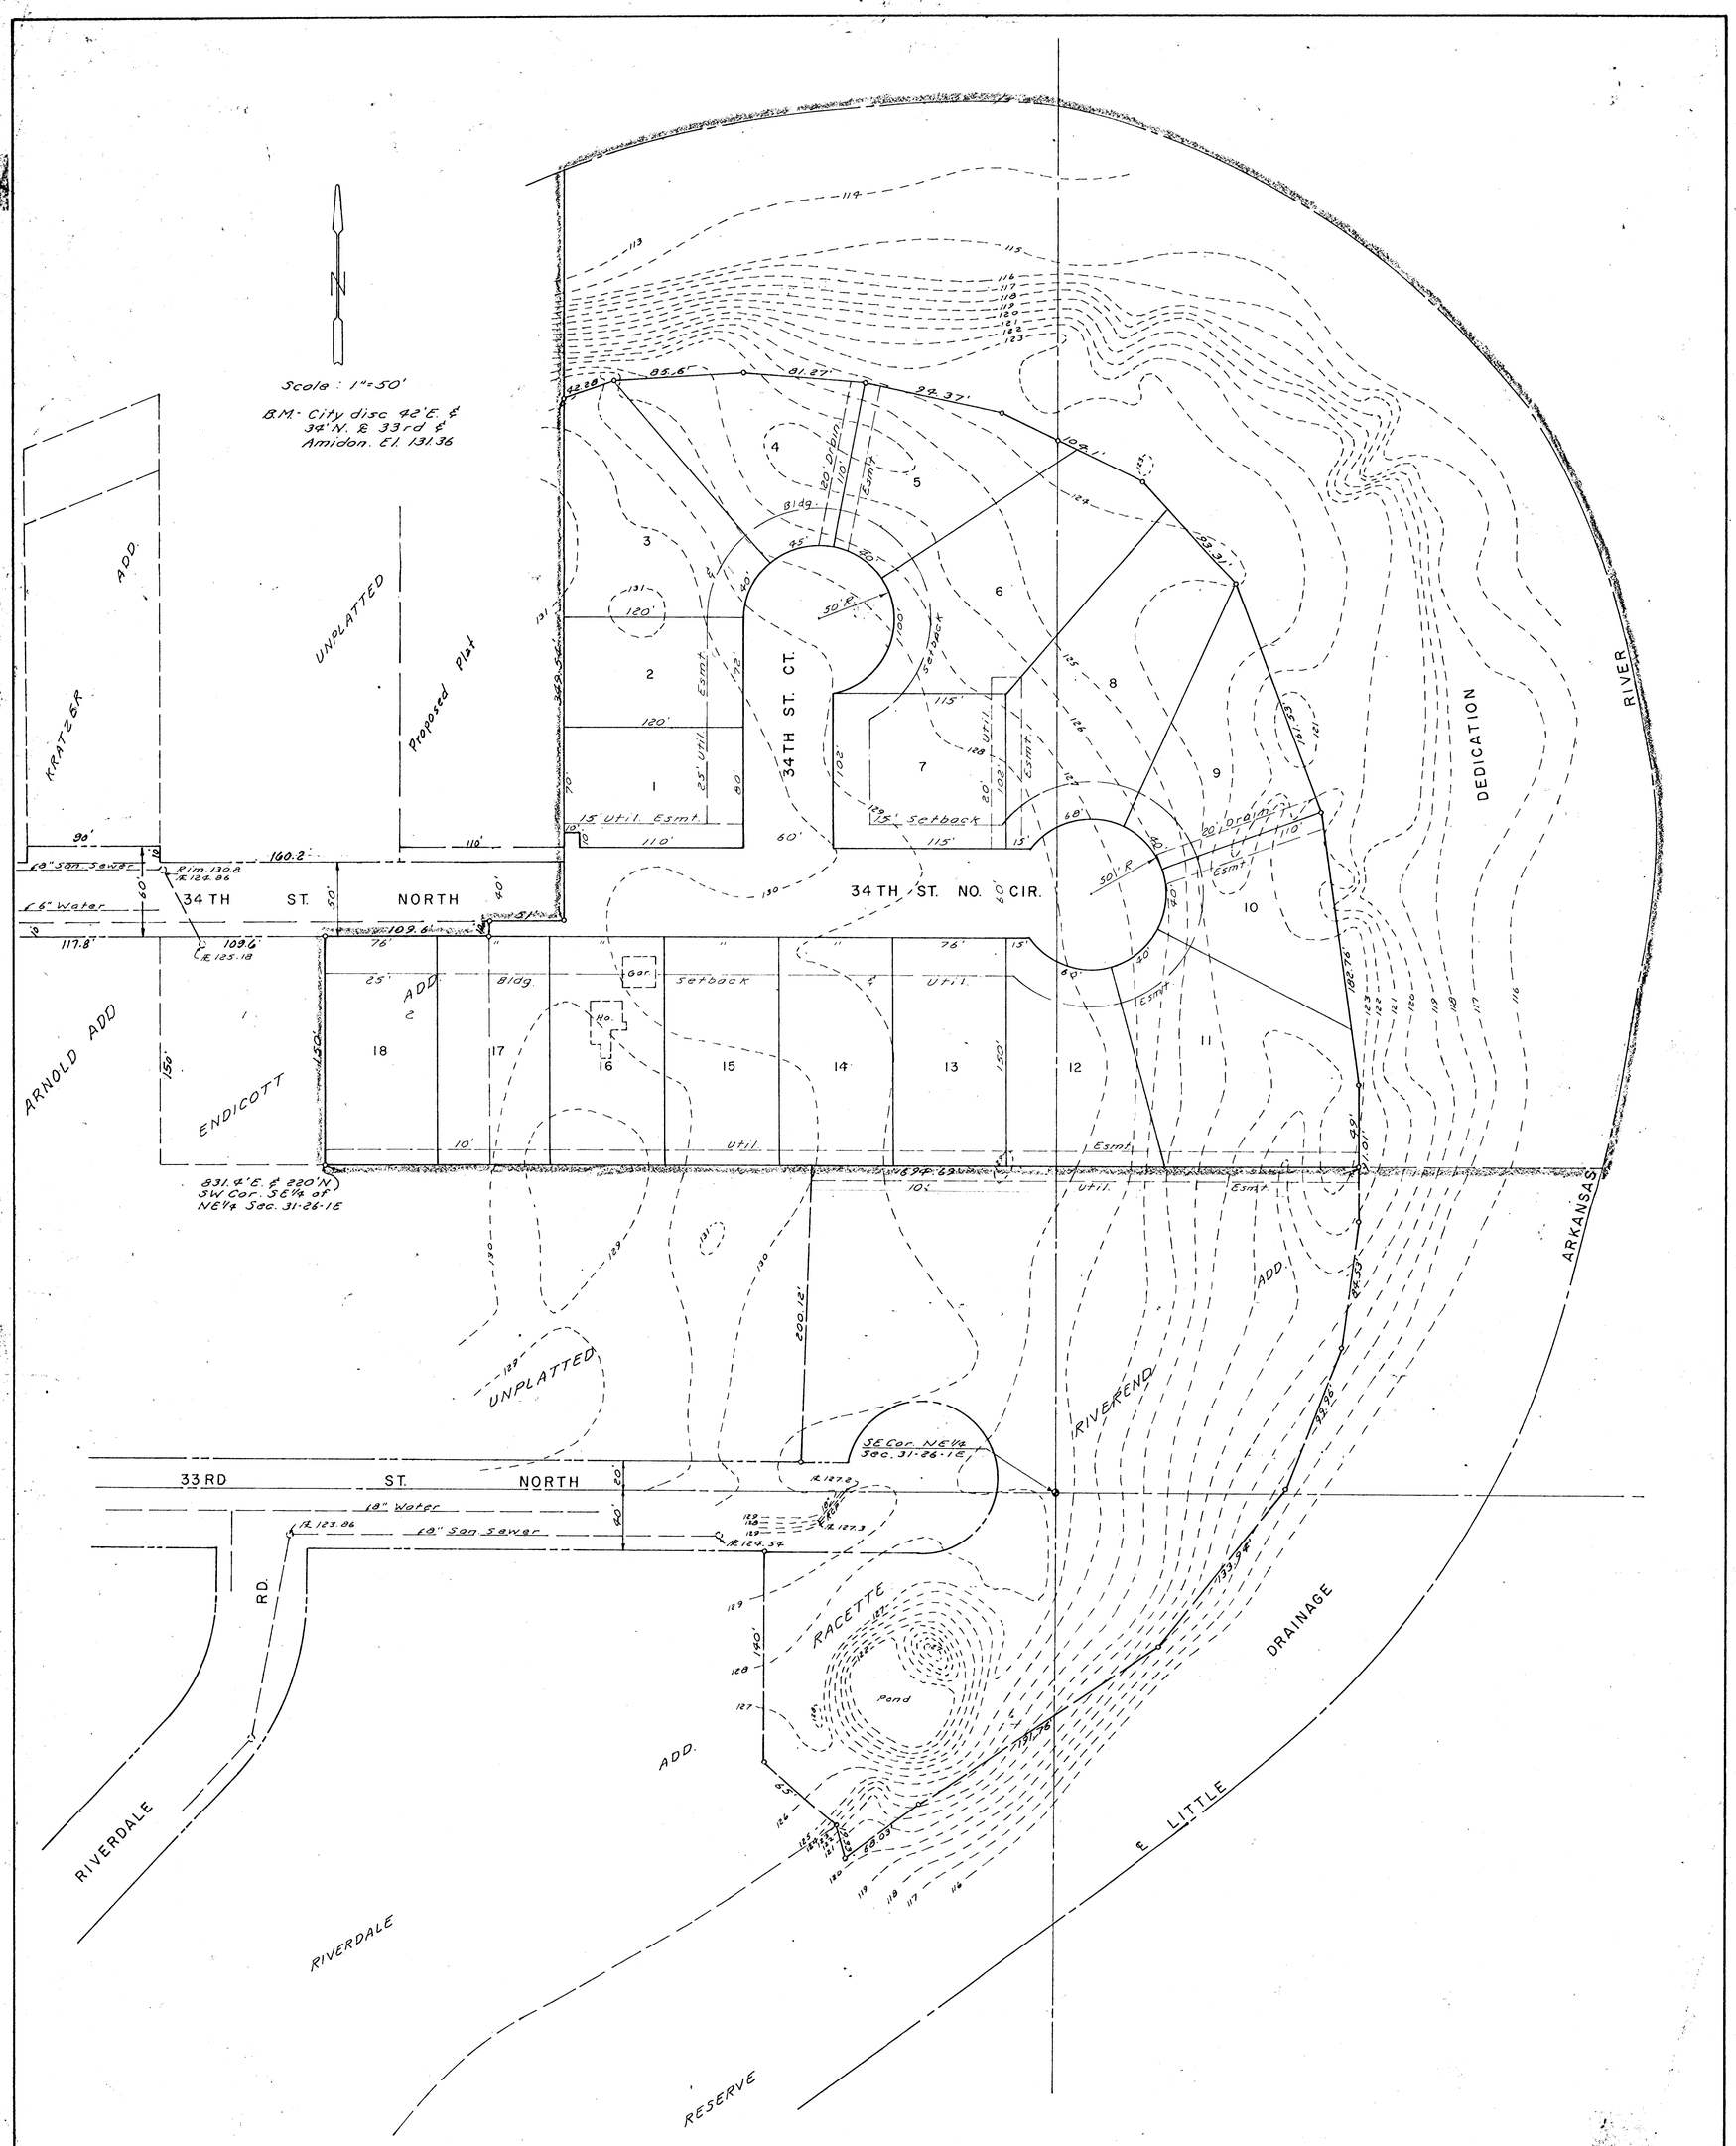

PRELIMINARY PLAT

WATERFRONT WEST ADDITION

A REPLAT OF LOT 2, BLK. A, ENDICOTT ADD & PART OF NE 1/4
SEC. 31-26-1E & NW 1/4 SEC. 32-26-1E

Apr. 6, 1983

BAUGHMAN COMPANY, P.A.
SURVEYING & ENGINEERING
316/262-7271 330 LAURA WICHITA, KANSAS 67211