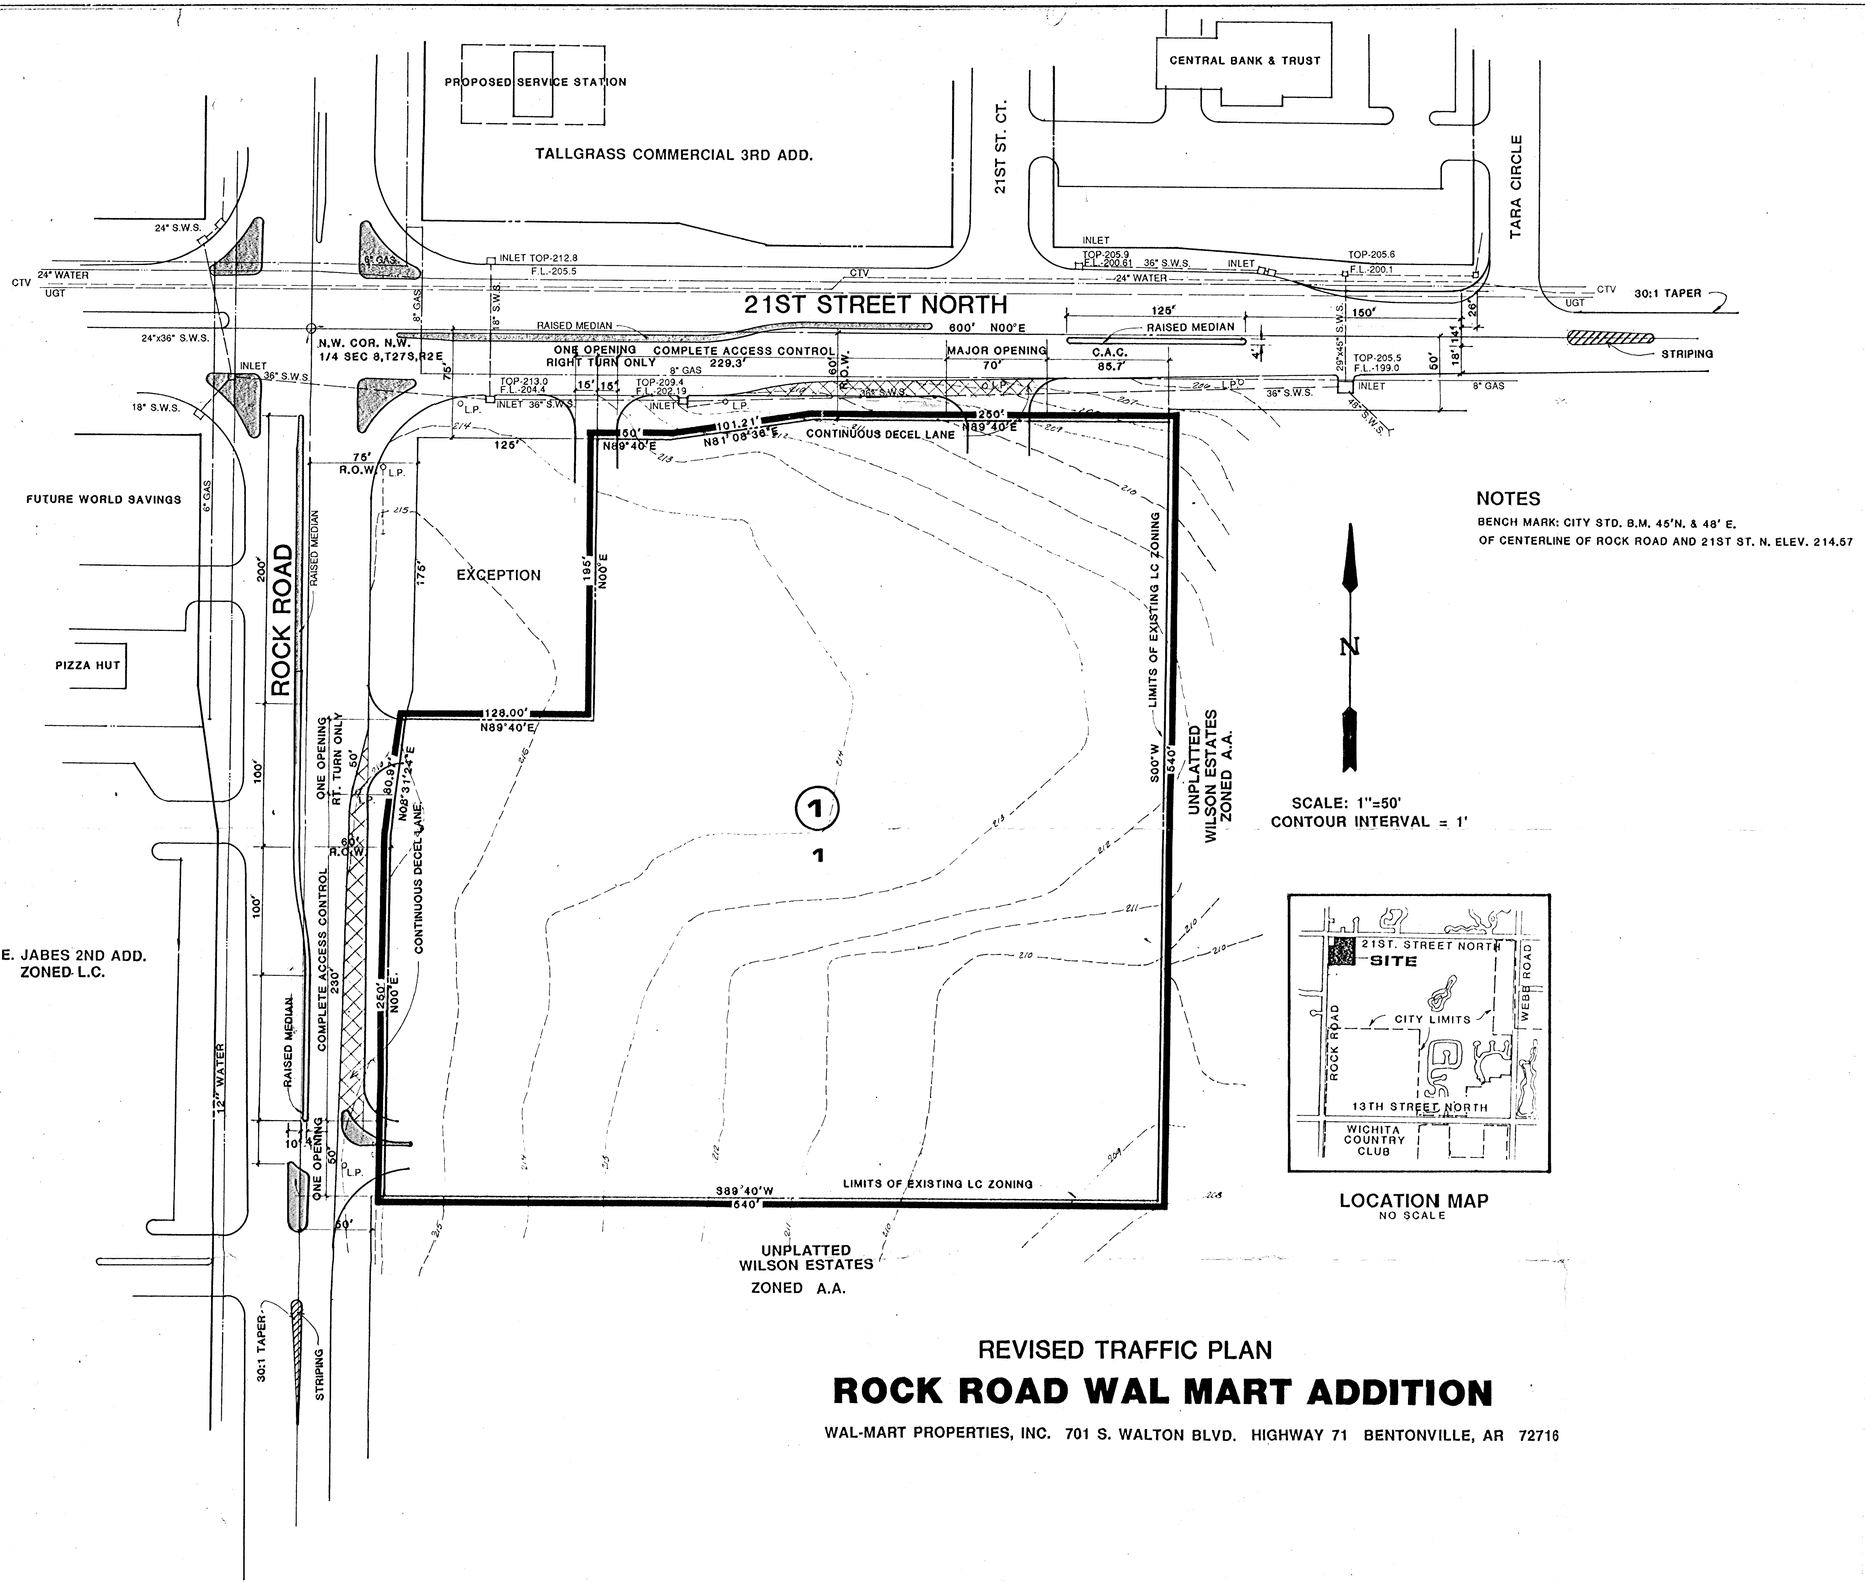


## NOTES

BENCH MARK: CITY STD. B.M. 45'N. & 48' E.
OF CENTERLINE OF ROCK ROAD AND 21ST ST. N. ELEV. 214.57

REVISED TRAFFIC PLAN

# ROCK ROAD WAL MART ADDITION

WAL-MART PROPERTIES, INC. 701 S. WALTON BLVD. HIGHWAY 71 BENTONVILLE, AR 72716

| | |
|---|---|
| ROCK ROAD WAL-MART | |
| CEI ENGINEERING ASSOCIATES | |
| DRAWN BY / CHECKED BY | DATE MAR 22, 1988 |
| SCALE | |
| TRAFFIC PLAN | SHEET |