PRELIMINARY PLAT OF

THUNDERBIRD 5TH ADD.

Owner: Good Shepherd Episcopal Church
c/o Father Robert Harvey
2040 Westridge 67203
Contract Purchaser: Thunderbird Realty Service, Inc.
c/o Dave Entriken
6700 W. Central # 104 67212

Engineer: Professional Engineering Consultants p.a.
1440 English 67211
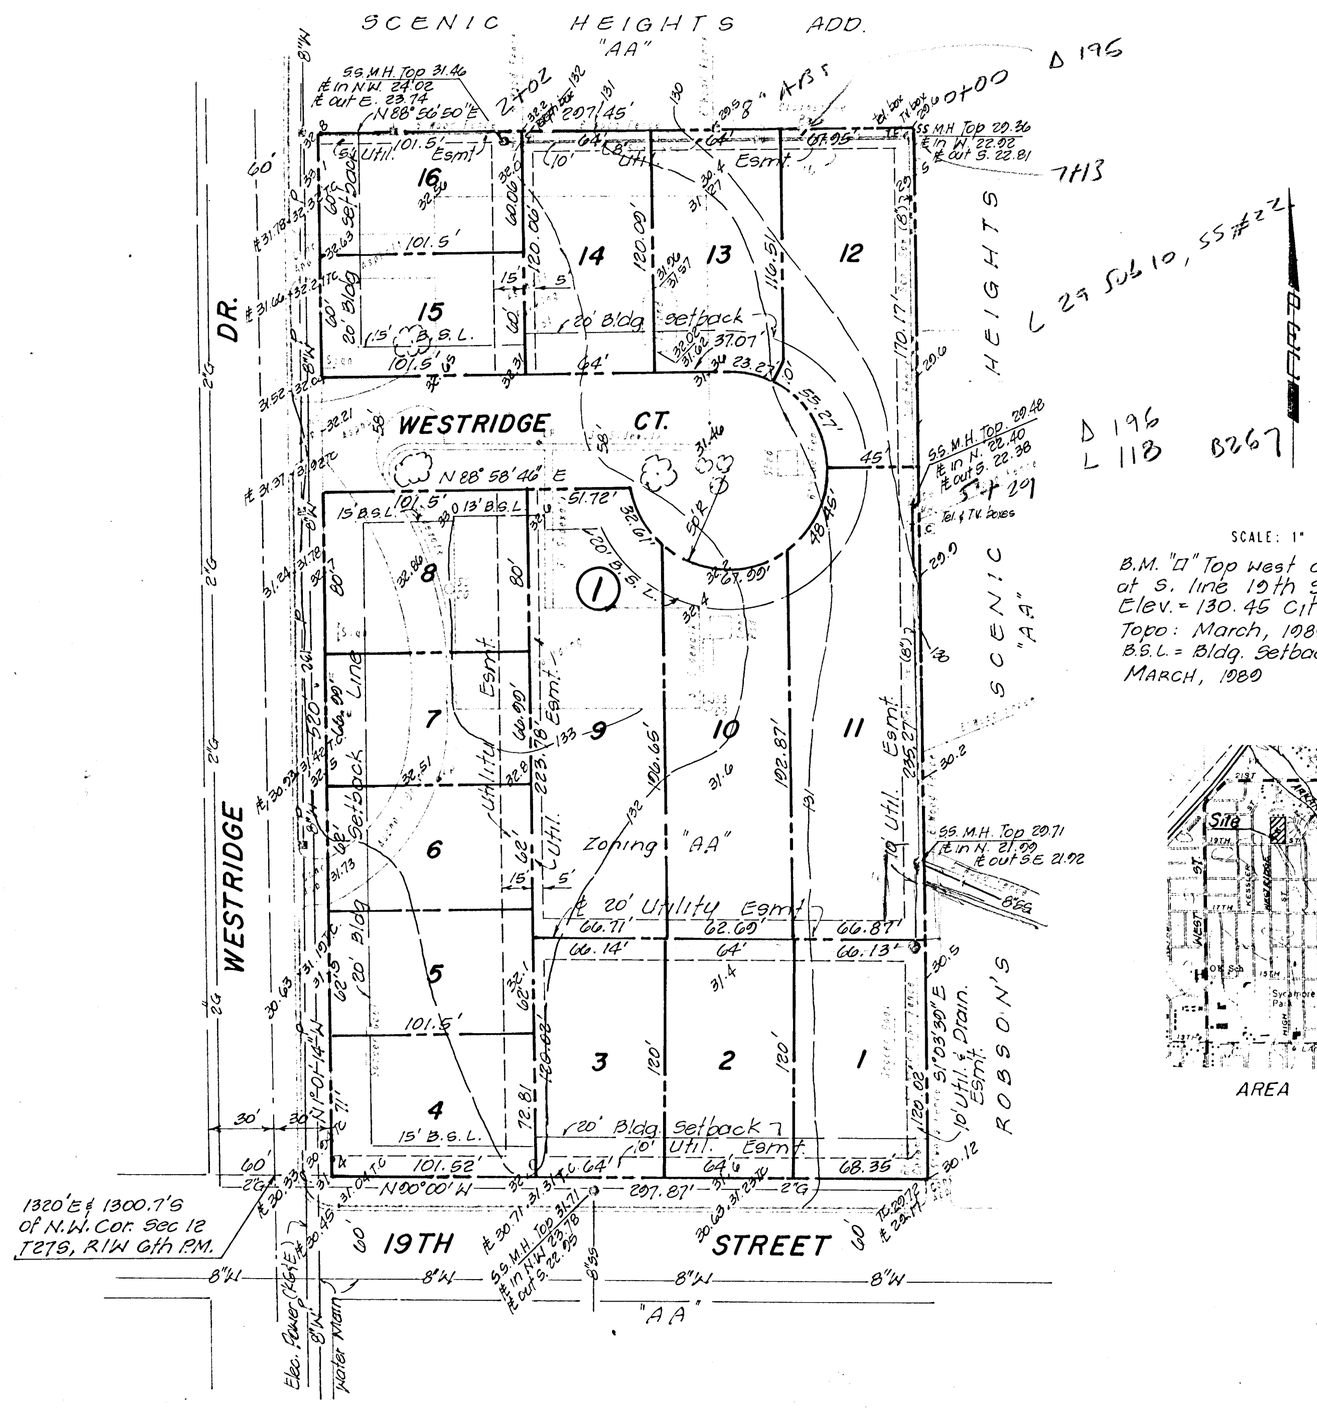
L 36 M 10 SS #22