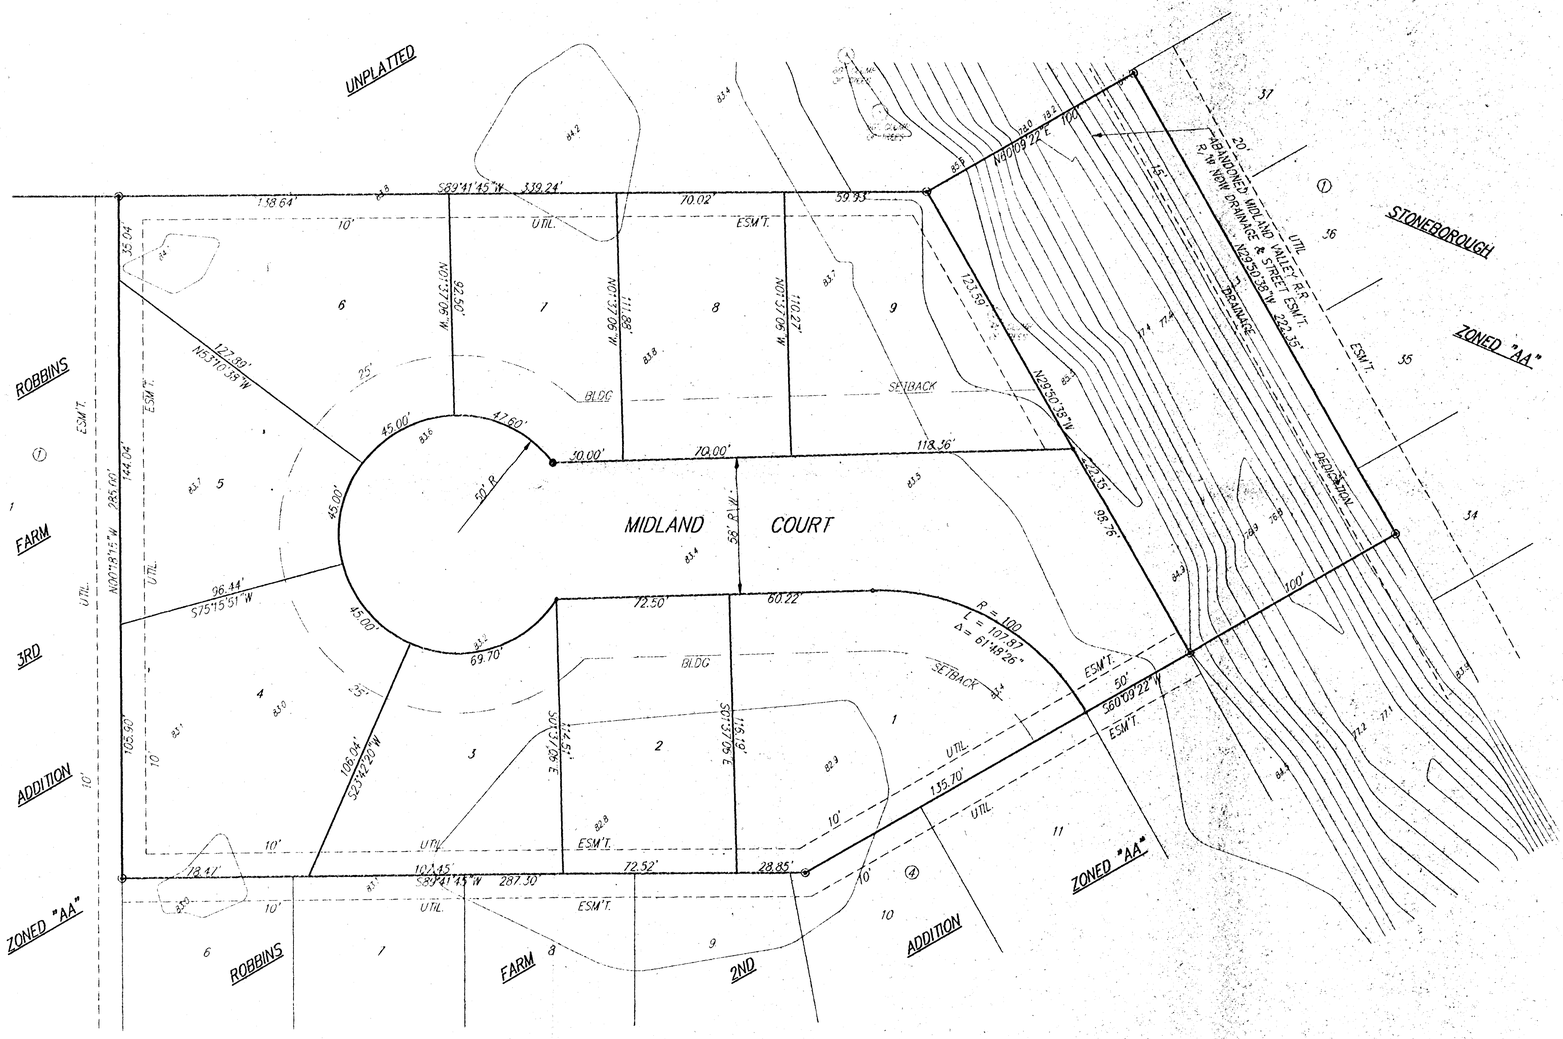PRELIMINARY PLAT
ROBBINS FARM 4TH ADDITION
WICHITA, SEDGWICK COUNTY, KANSAS