Preliminary Plat

SHERWOOD ACRES MOBILE HOME PARK SECOND ADDITION

Wichita, Sedgwick County, Kansas

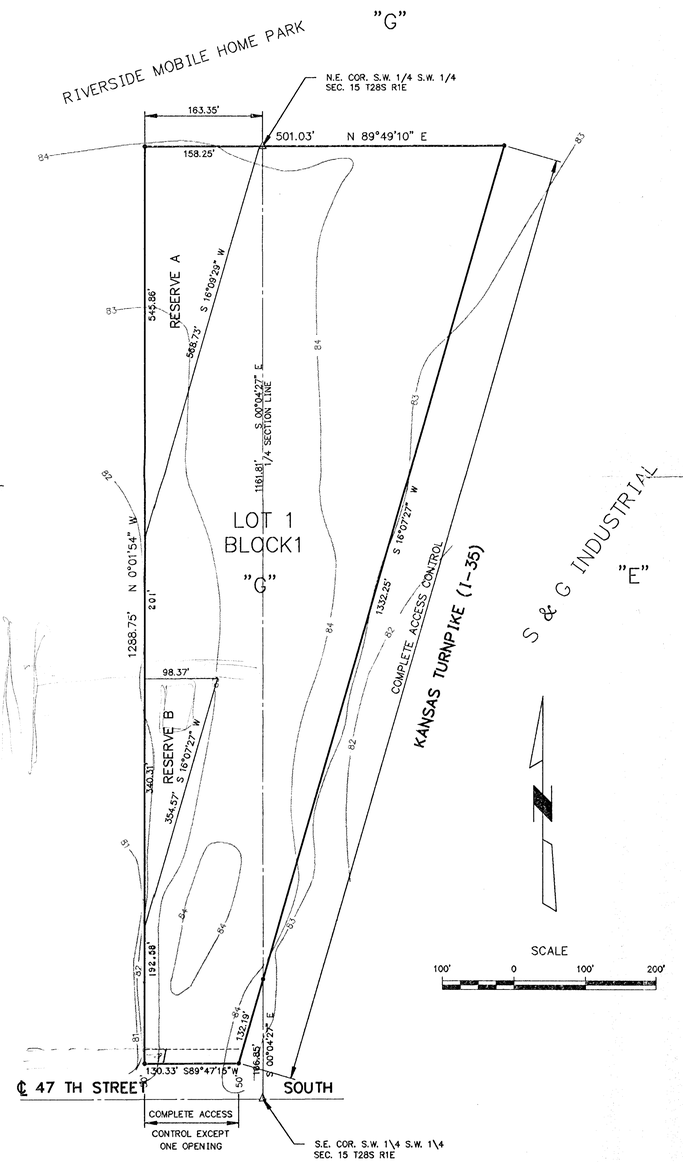

"AA"

SOUTH HYDRAULIC PARK 2ND ADDITION

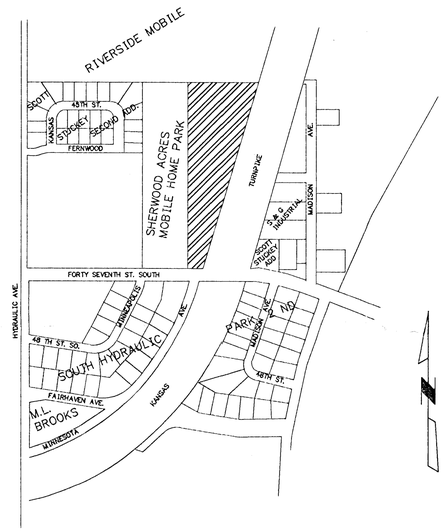

LOCATION MAP

N.T.S.

OWNER:
Bill Morris
Sherwood Acres Mobile Home Park
1928 E. 47th Street South
Wichita, Kansas 67216
Phone 522-4663

ENGINEER:
Booker Associates Inc., of Kansas
Suite 350
225 N. Market
Wichita, Kansas 67202
Phone 263-6121

SURVEYED FEB. 24, 1994

BENCH MARK
Chiseled "□" on the top of a 5'x5' KTA drop inlet located 20' east of the S.E. property corner.
Elev. = 182.28 (City of Wichita Datum)

\PPLATM
SCALE 1"=100'