PRELIMINARY PLAT
MACHINIST'S UNION ADDITION
SEDGWICK COUNTY, KANSAS

1" = 100'
CONTOUR INTERVAL = 1 FT. (MSL)

BENCHMARK:
Disc on S.E. Cor. of Handrail of South Bridge over Arkansas River on MacArthur Road.
Elevation = 1288.48 M.S.L.
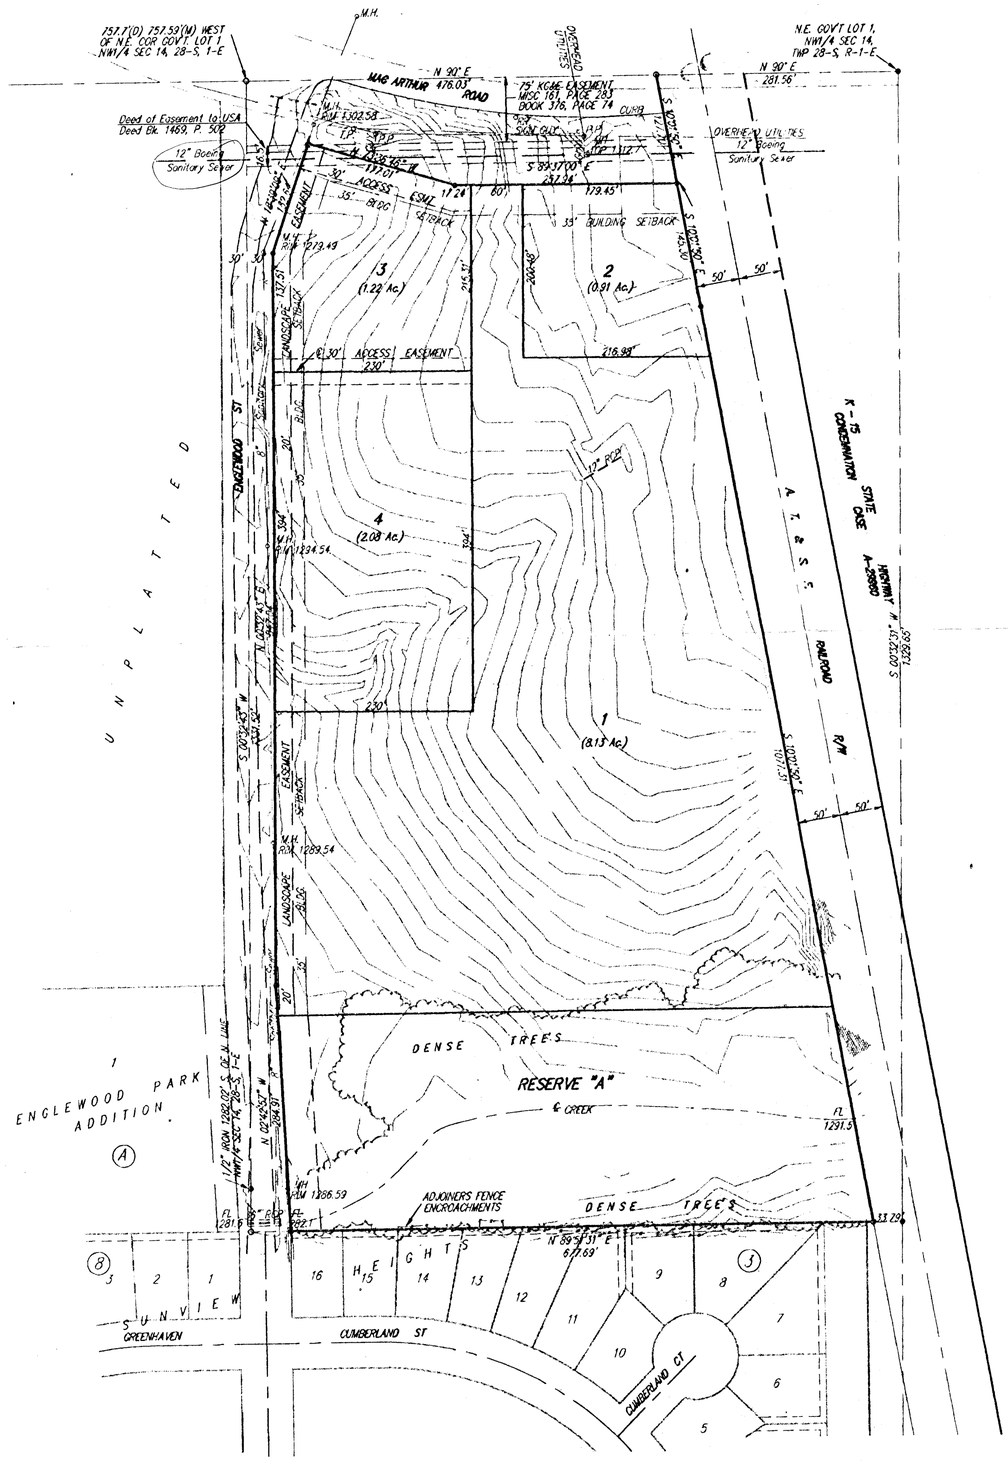
OWNER:
International Association of Machinists & Aerospace Works AFL-CIO Aero Lodge #834
3917 E. MacArthur Rd.
Wichita, KS 67210
(913) 683-5675