SENECA HILLS 2nd ADDITION

TO WICHITA, SEDGWICK COUNTY, KANSAS.

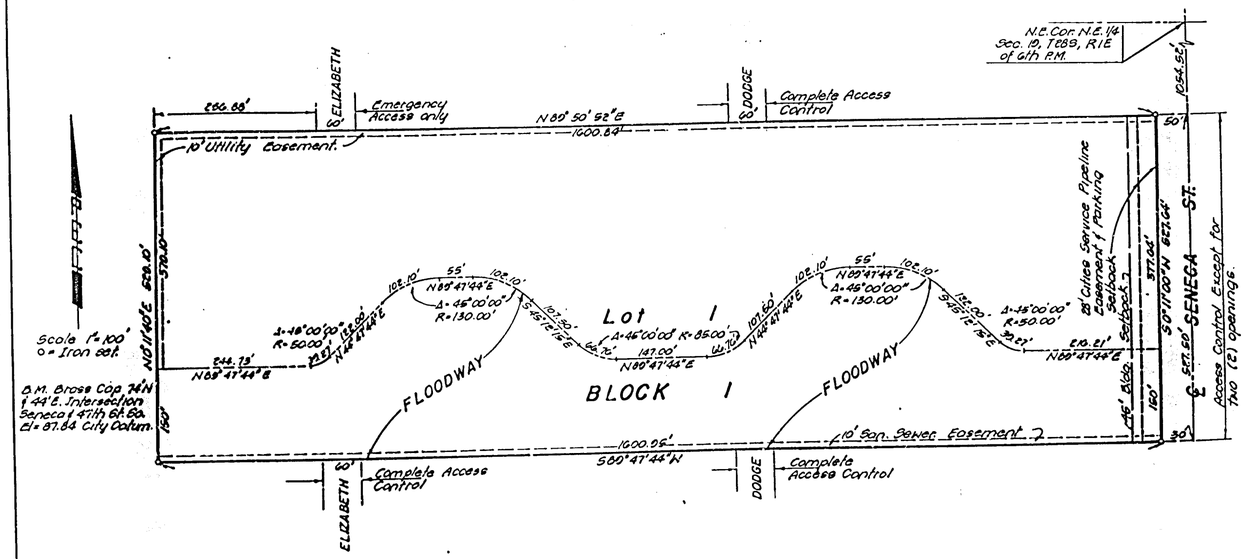

STATE OF KANSAS