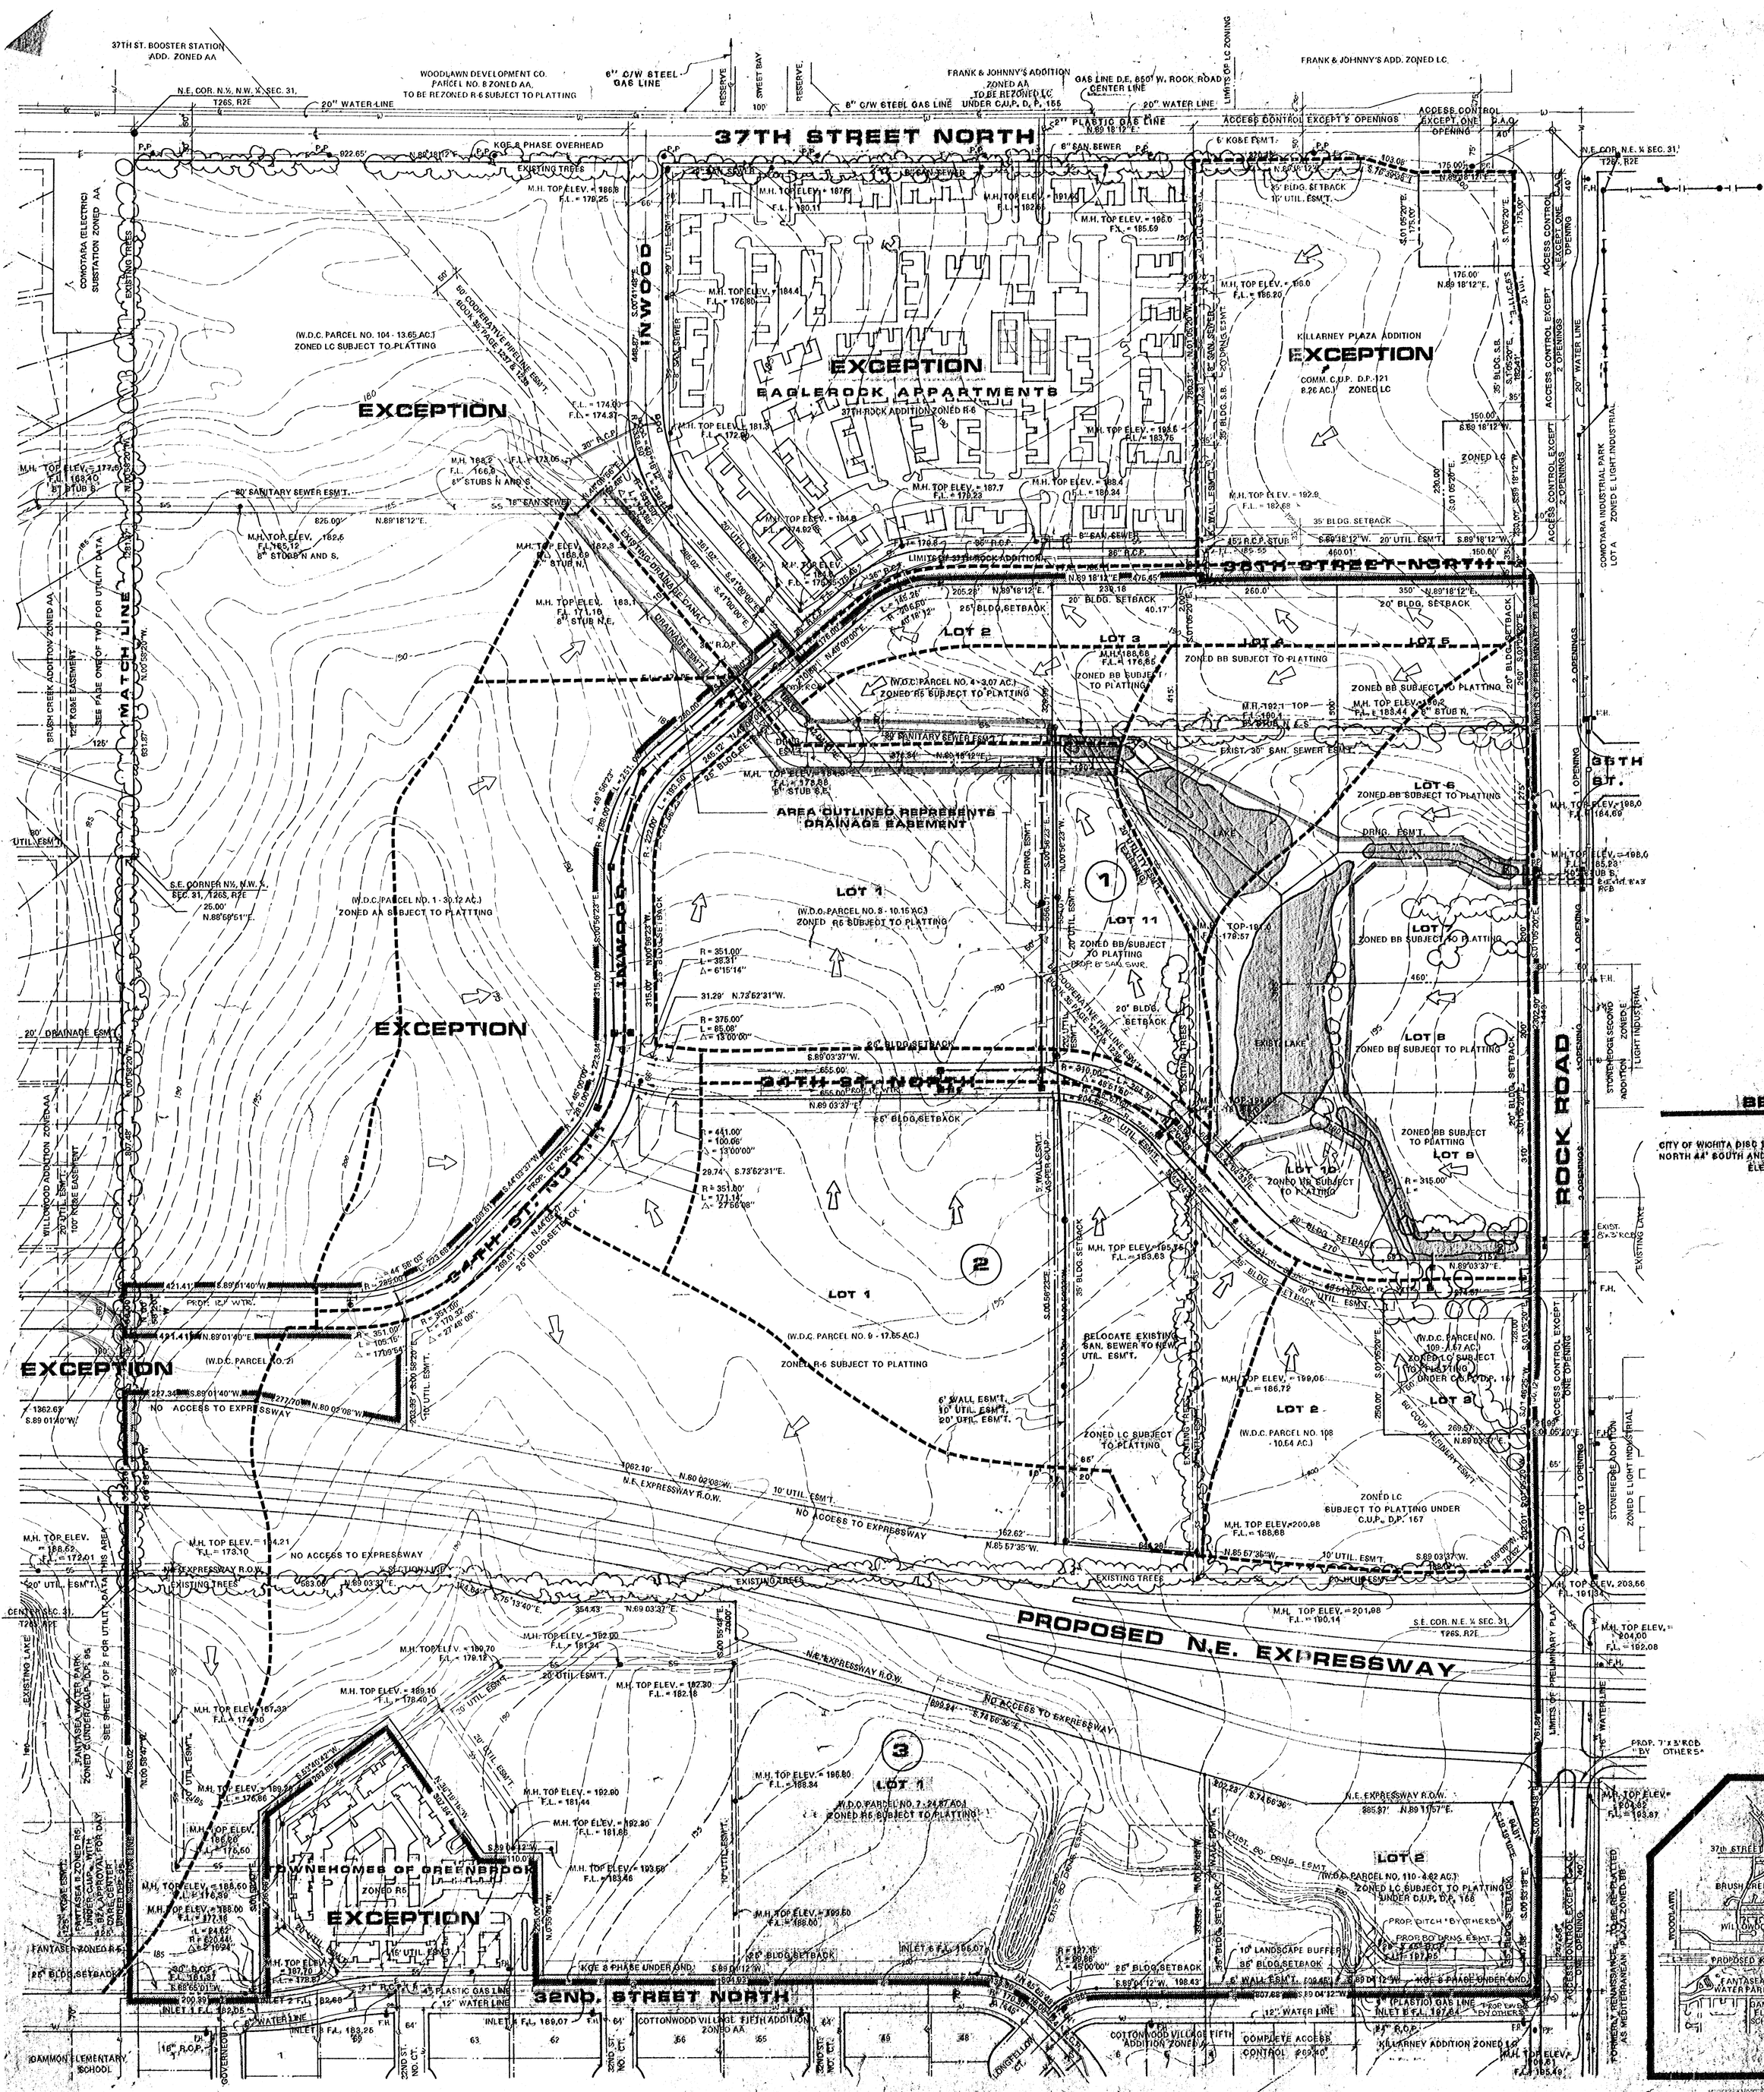

DRAINAGE & UTILITY CONCEPT

KILLARNEY PLAZA 2ND.