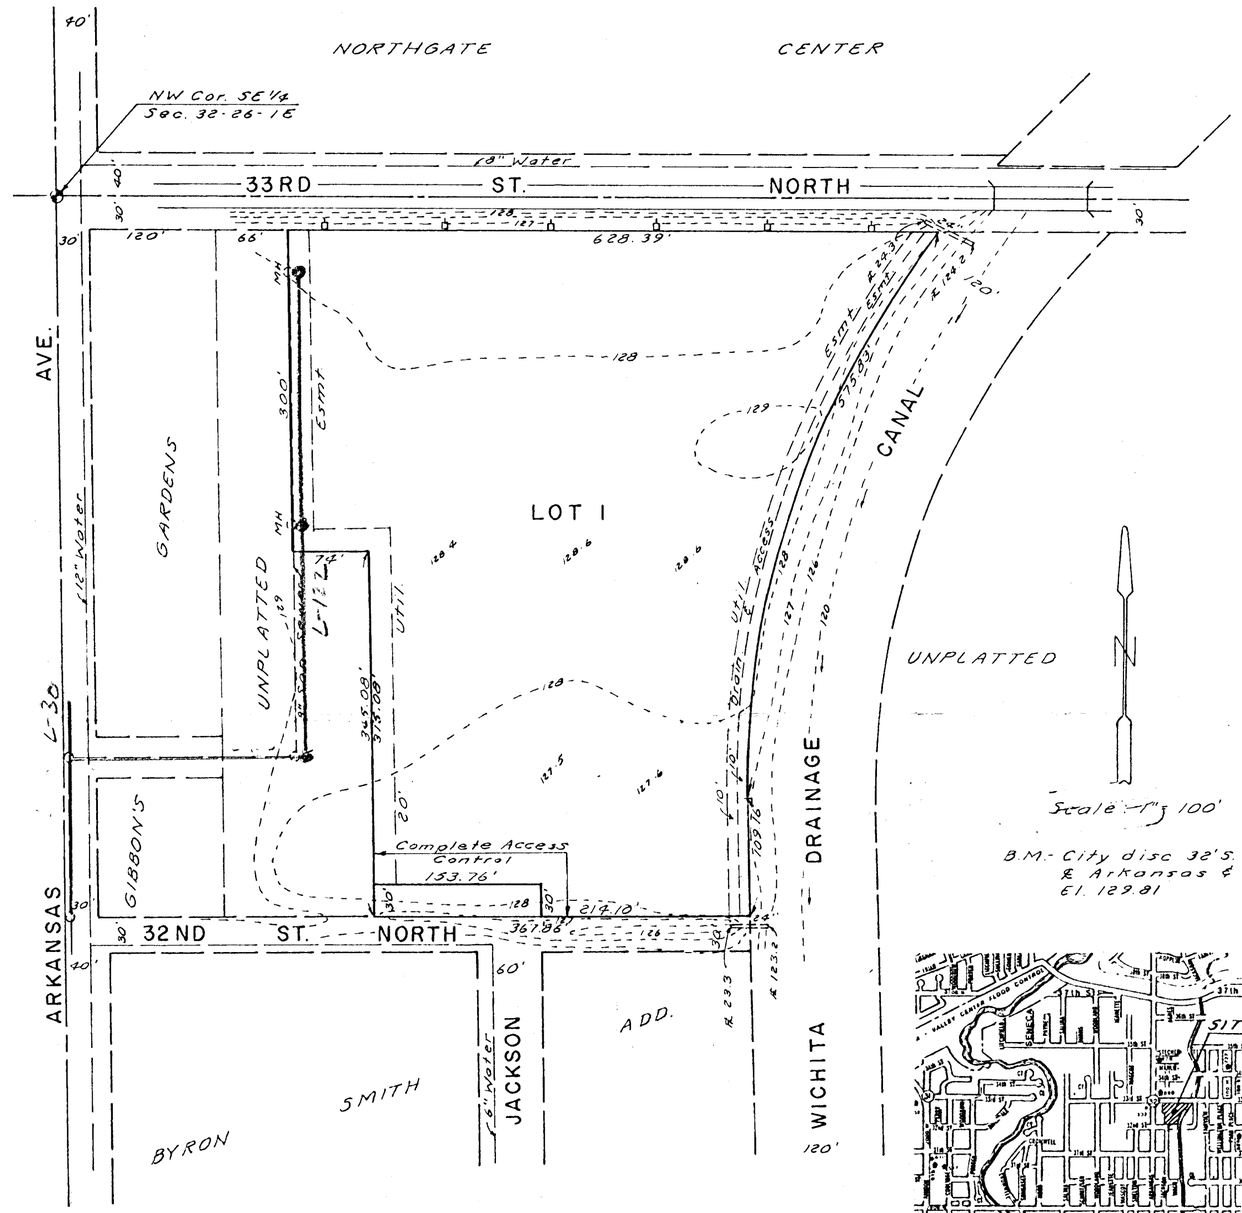

SKETCH PLAT

SAVINA 4TH ADDITION

A REPLAT OF SAVINA 2ND ADD.

OWNER - SAVINA BUILDERS

Sept. 3, 1987

BAUGHMAN COMPANY, P.A.
SURVEYING & ENGINEERING
316/262-7271 • 315 ELLIS • WICHITA, KANSAS 67211