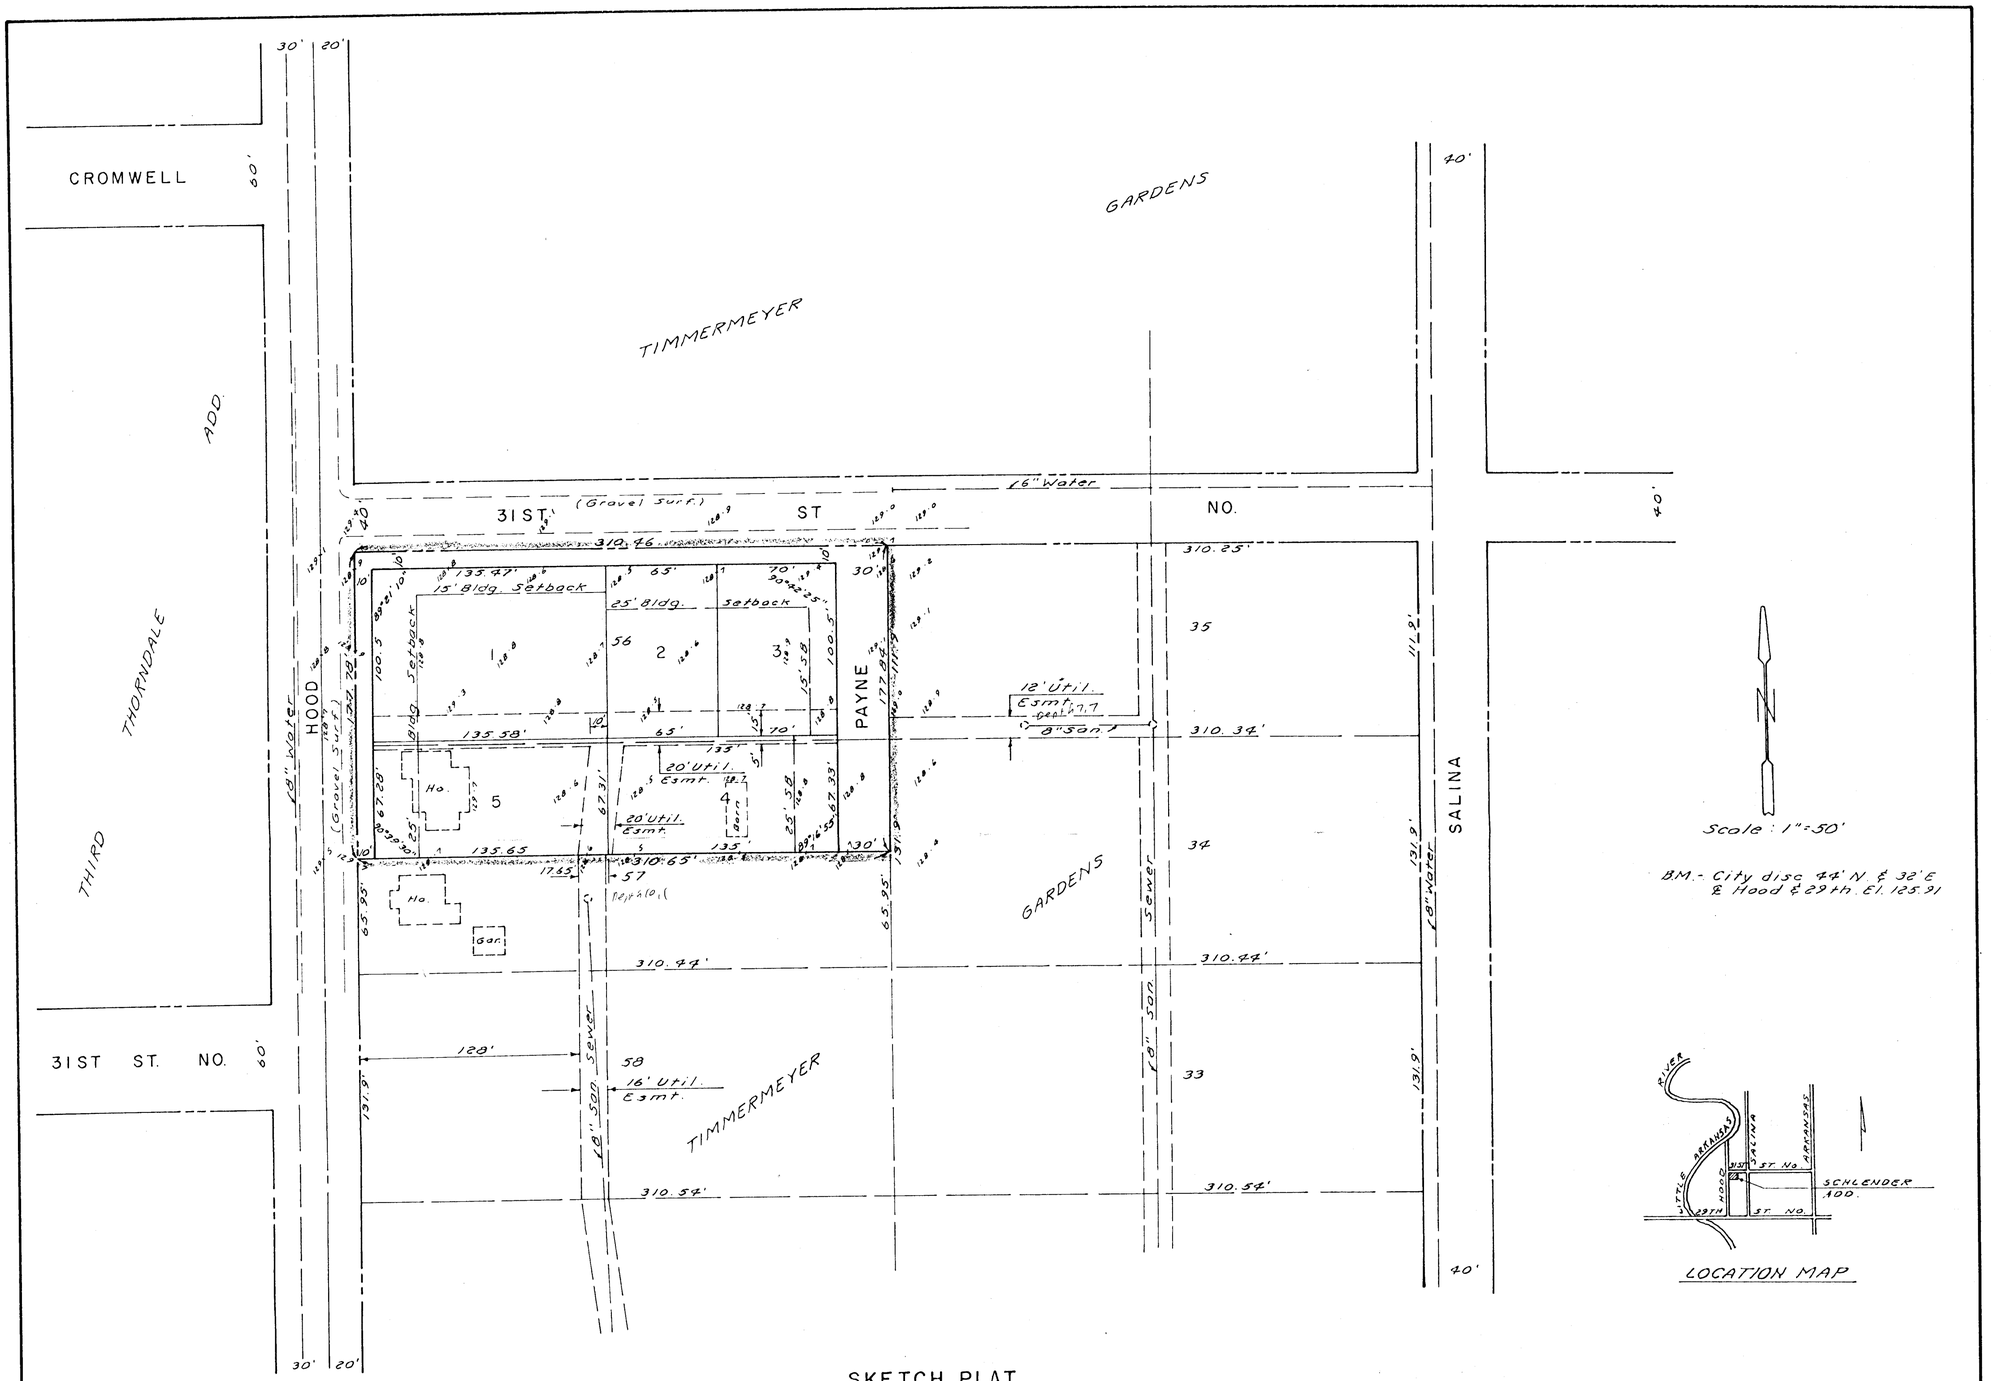

SKETCH PLAT

SCHLENDER ADDITION

A REPLAT OF LOT 56 & N1/2 LOT 57, TIMMERMEYER GARDENS

OWNER - KURT W. SCHLENDER

M-34
L-174

BAUGHMAN COMPANY, P.A.
SURVEYING & ENGINEERING
316/262-7271 • 330 LAURA • WICHITA, KANSAS 67211