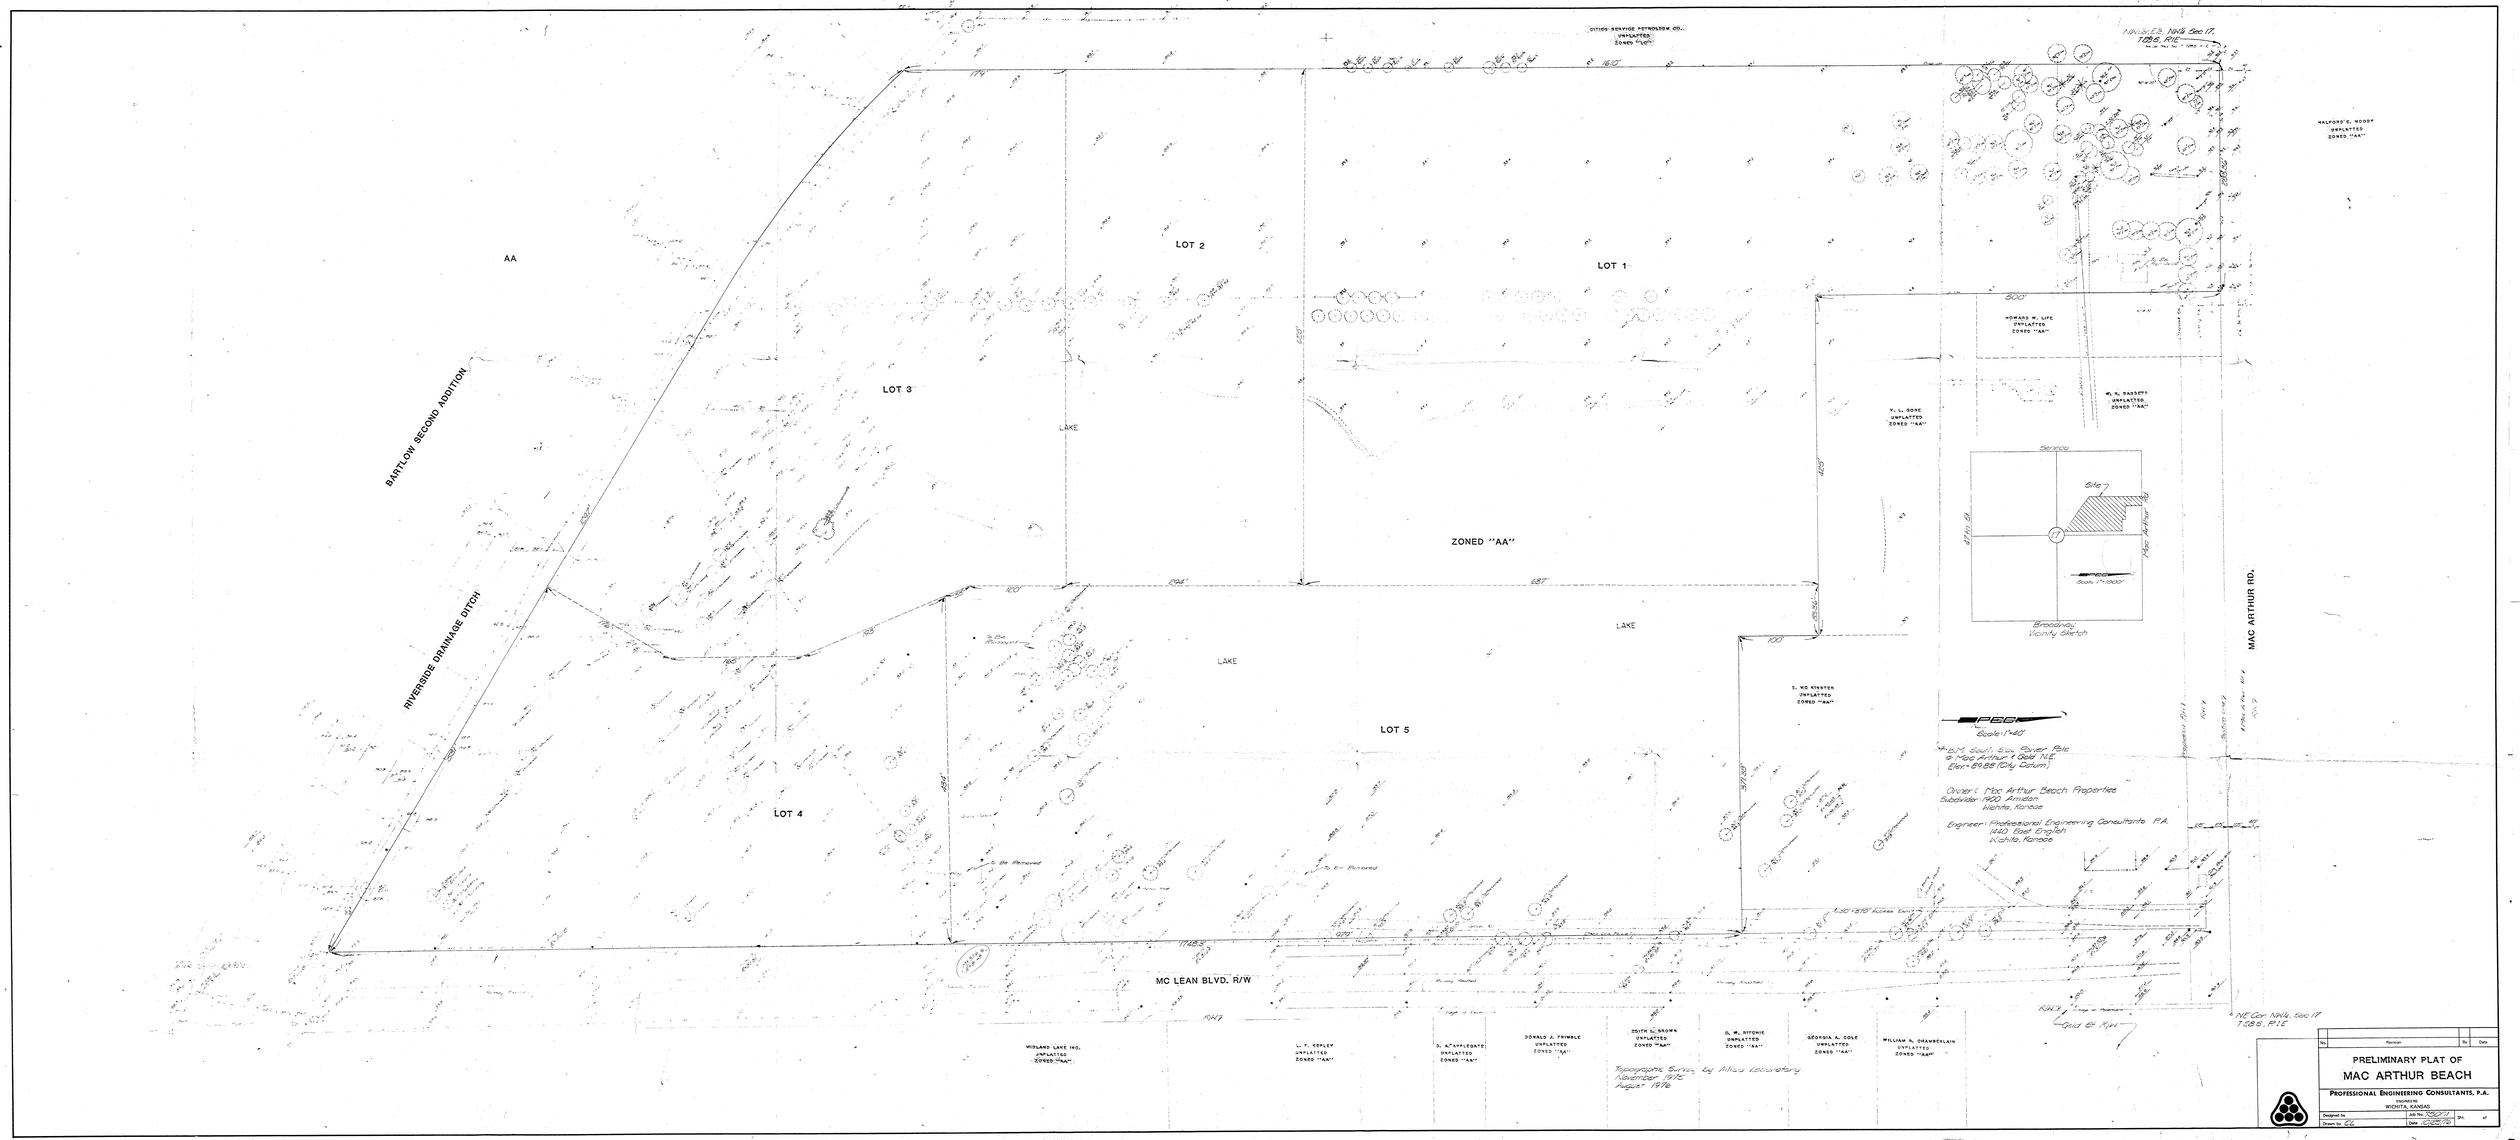
AA
LOT 2
LOT 1
LOT 3
LOT 4
LOT 5
ZONED "AA"
LAKE
LAKE
LAKE
BARTLOW SECOND ADDITION
RIVERSIDE DRAINAGE DITCH
MC LEAN BLVD. R/W
MAC ARTHUR RD.
CITIES SERVICE PETROLEUM CO.
UNPLATTED
ZONED "AA"
HALFORD E. WOODY
UNPLATTED
ZONED "AA"
HOWARD W. LIFE
UNPLATTED
ZONED "AA"
W. N. BASSETT
UNPLATTED
ZONED "AA"
Y. L. SORE
UNPLATTED
ZONED "AA"
L. MC KINSTER
UNPLATTED
ZONED "AA"
MIDLAND LAKE INC.
UNPLATTED
ZONED "AA"
L. F. KEPLEY
UNPLATTED
ZONED "AA"
D. A. APPLEGATE
UNPLATTED
ZONED "AA"
DONALD J. TRIMBLE
UNPLATTED
ZONED "AA"
EDITH E. BROWN
UNPLATTED
ZONED "AA"
O. W. RITCHIE
UNPLATTED
ZONED "AA"
GEORGIA A. COLE
UNPLATTED
ZONED "AA"
WILLIAM H. CHAMBERLAIN
UNPLATTED
ZONED "AA"
Seneca
Site
Broadway
Vicinity Sketch
Scale 1"=1000'
Scale 1"=40'
Cover: Mac Arthur Beach Properties
Subdivider: 1900 Amidon
Wichita, Kansas
Engineer: Professional Engineering Consultants P.A.
1440 East English
Wichita, Kansas
Topographic Survey by Allied Laboratory
November 1978
August 1978
NE Cor. NW¼ Sec 17
T28S, R1E
PRELIMINARY PLAT OF
MAC ARTHUR BEACH
PROFESSIONAL ENGINEERING CONSULTANTS, P.A.
ENGINEERS
WICHITA, KANSAS
Designed by
Drawn by CC
Job No. 7827-1
Date 12-27-78
Revision
By
Date