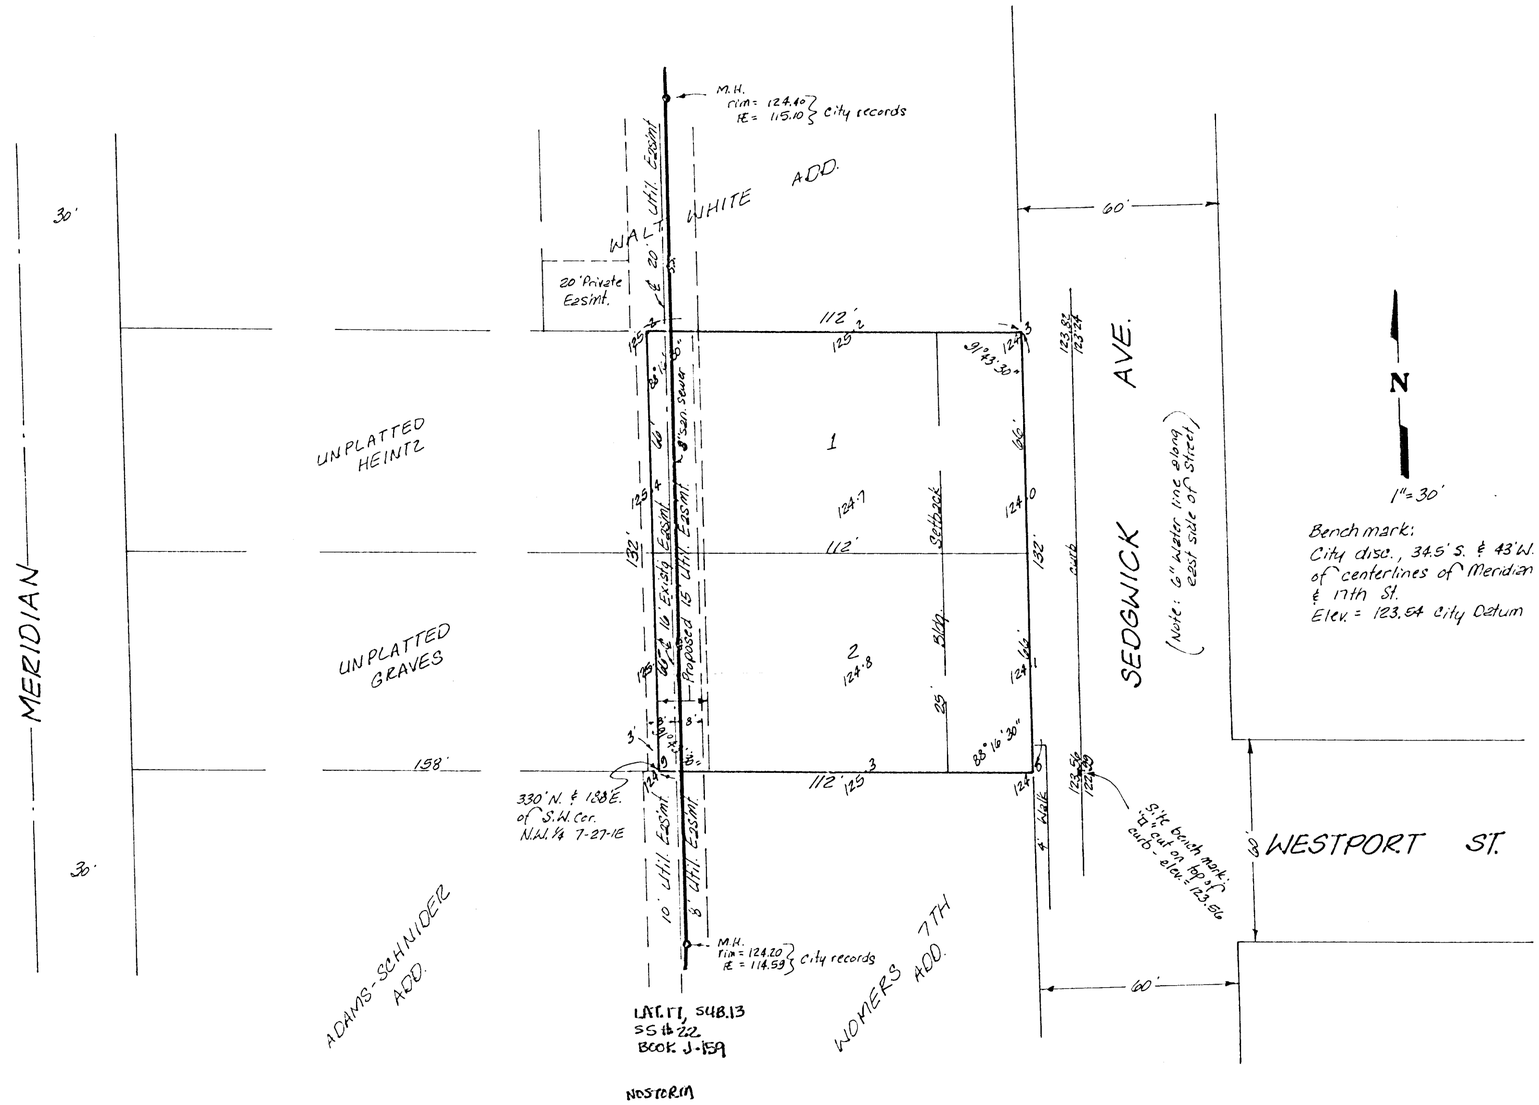

SKETCH PLAT

A. J. SOERRIES 3RD ADDITION

A TRACT IN THE N.W. 1/4 OF SEC. 7, TWP. 27-S, R-1-E

OWNER: A.J. SOERRIES

BAUGHMAN COMPANY, P.A.
SURVEYING & ENGINEERING
316/262-7271 • 330 LAURA • WICHITA, KANSAS 67211

JUNE 24, 1983