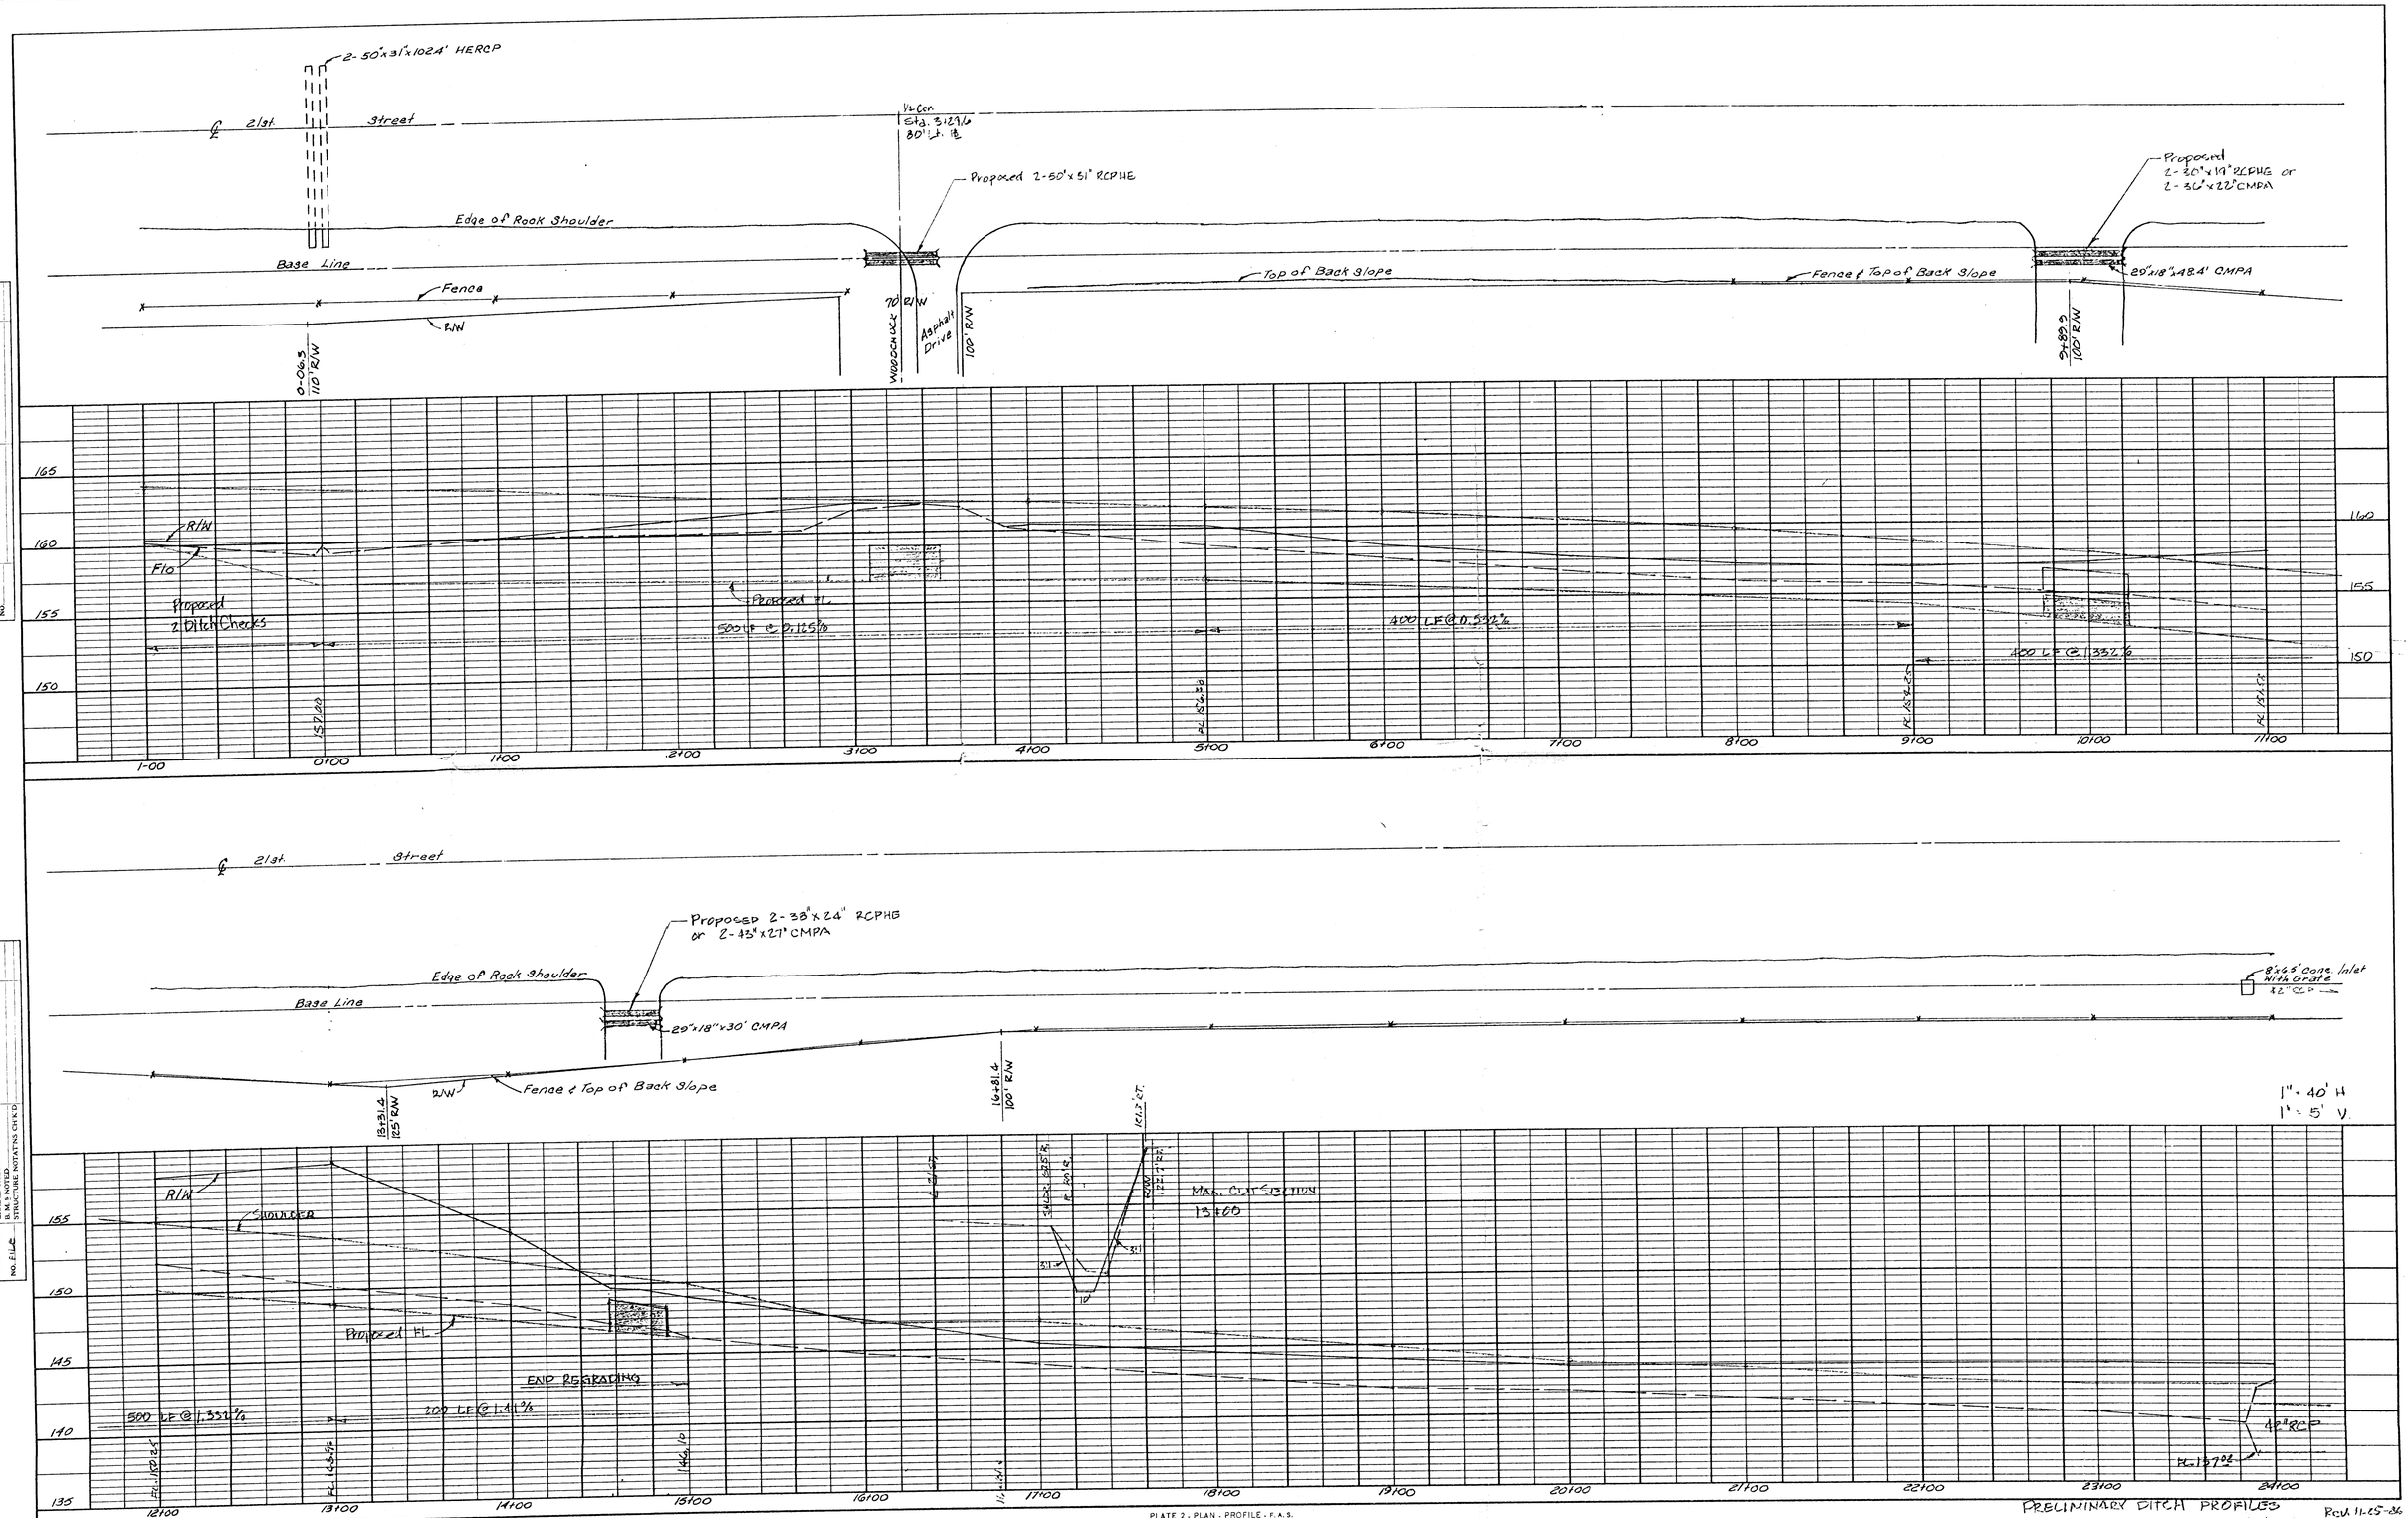

PLAN
SURVEYED
PLOTTED
ALIGNMENT CHECKED
R.O.W. MAP CHECKED
NOTE BOOK
NO.
BY
DATE

PROFILE
SURVEYED Forman
PLOTTED McDermaid
GRADES CHECKED
B.M. & NOTED
STRUCTURE NOTATNS CH'K'D
NOTE BOOK
NO. File

PLATE 2 - PLAN - PROFILE - F.A.S.
CLEARPRINT PAPER CO., S. F. CAL. NO. 1000H-2

PRELIMINARY DITCH PROFILES
21st St. Ditch - Westwind Addition 11-21-86
Rev. 11-25-86