


1" = 100'
Elevation: Mean Sea Level

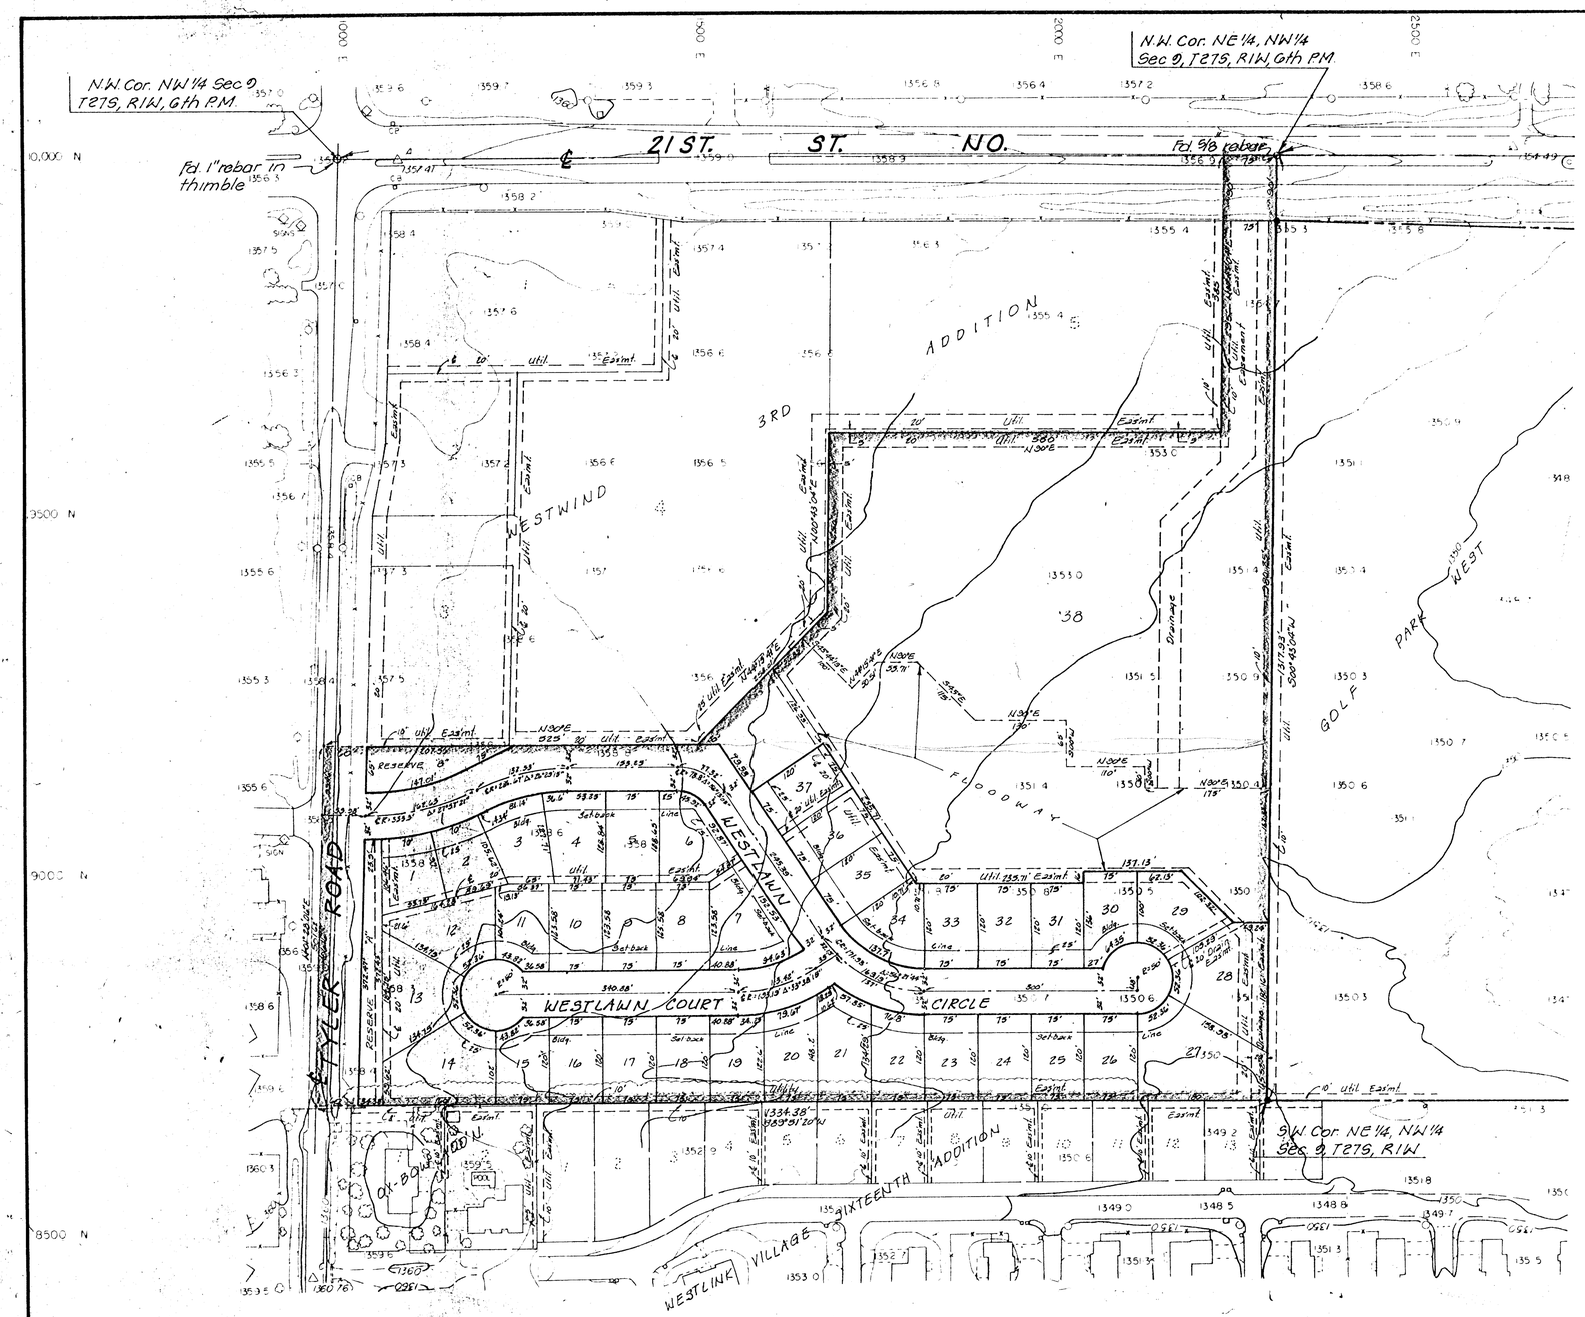


VICINITY PLAT

BENCH MARK: City Standard Disc.
38' west & 90' south of ℄'s both
Tyler Road & 21st St. No.
Elevation = 1357.35 M.S.L.

PRELIMINARY PLAT

# WESTWIND 4TH ADDITION

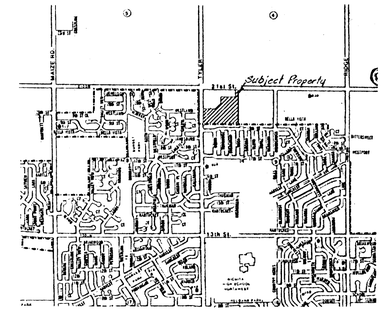TRACT IN THE NW 1/4 SEC. 9, TWP 27-S, R-1-W

**OWNER: WESTWIND PARTNERSHIP III**
**LEONARD E. MAROTTE, GEN. PARTNER**

BAUGHMAN COMPANY, P.A.
SURVEYING & ENGINEERING
316/262-7271 • 315 ELLIS • WICHITA, KANSAS 67211

19 May, 1987