SOUTH PARK ADDITION
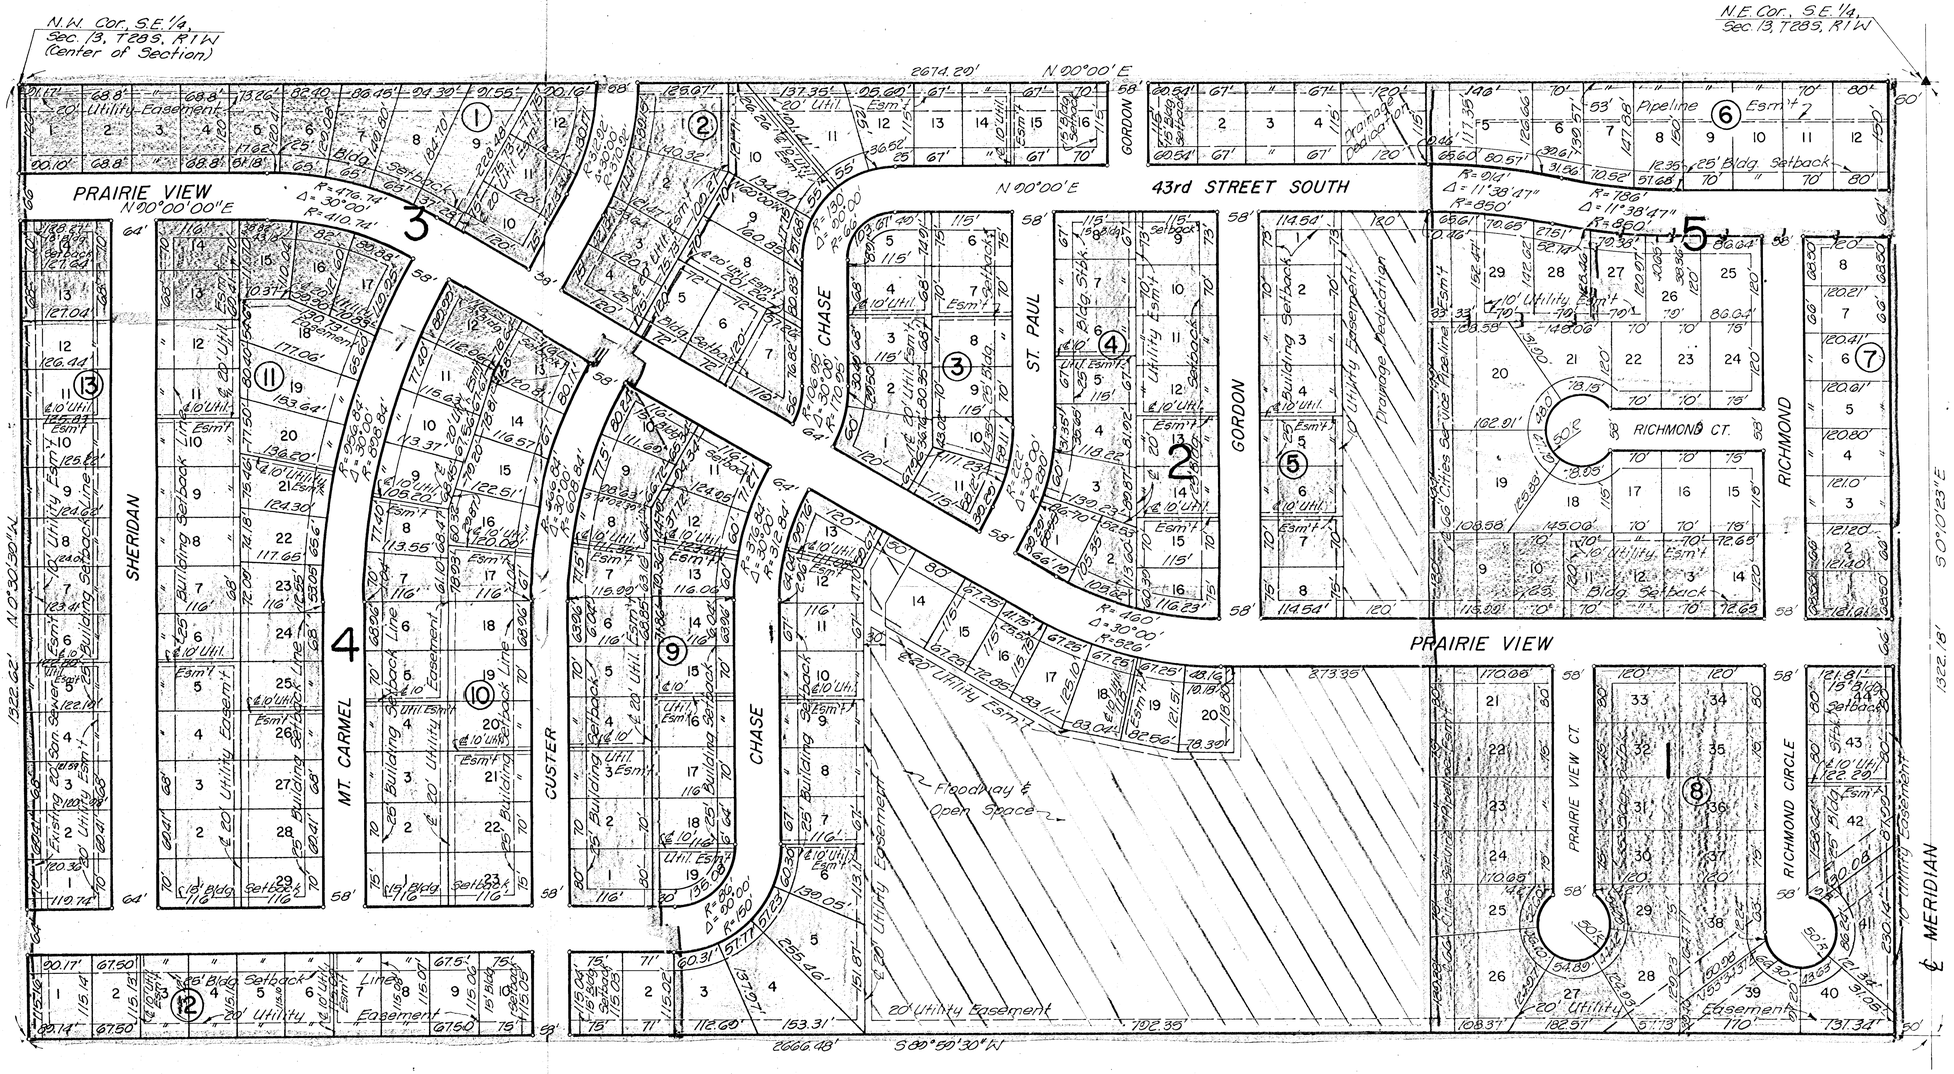
TO WICHITA, SEDGWICK COUNTY, KANSAS