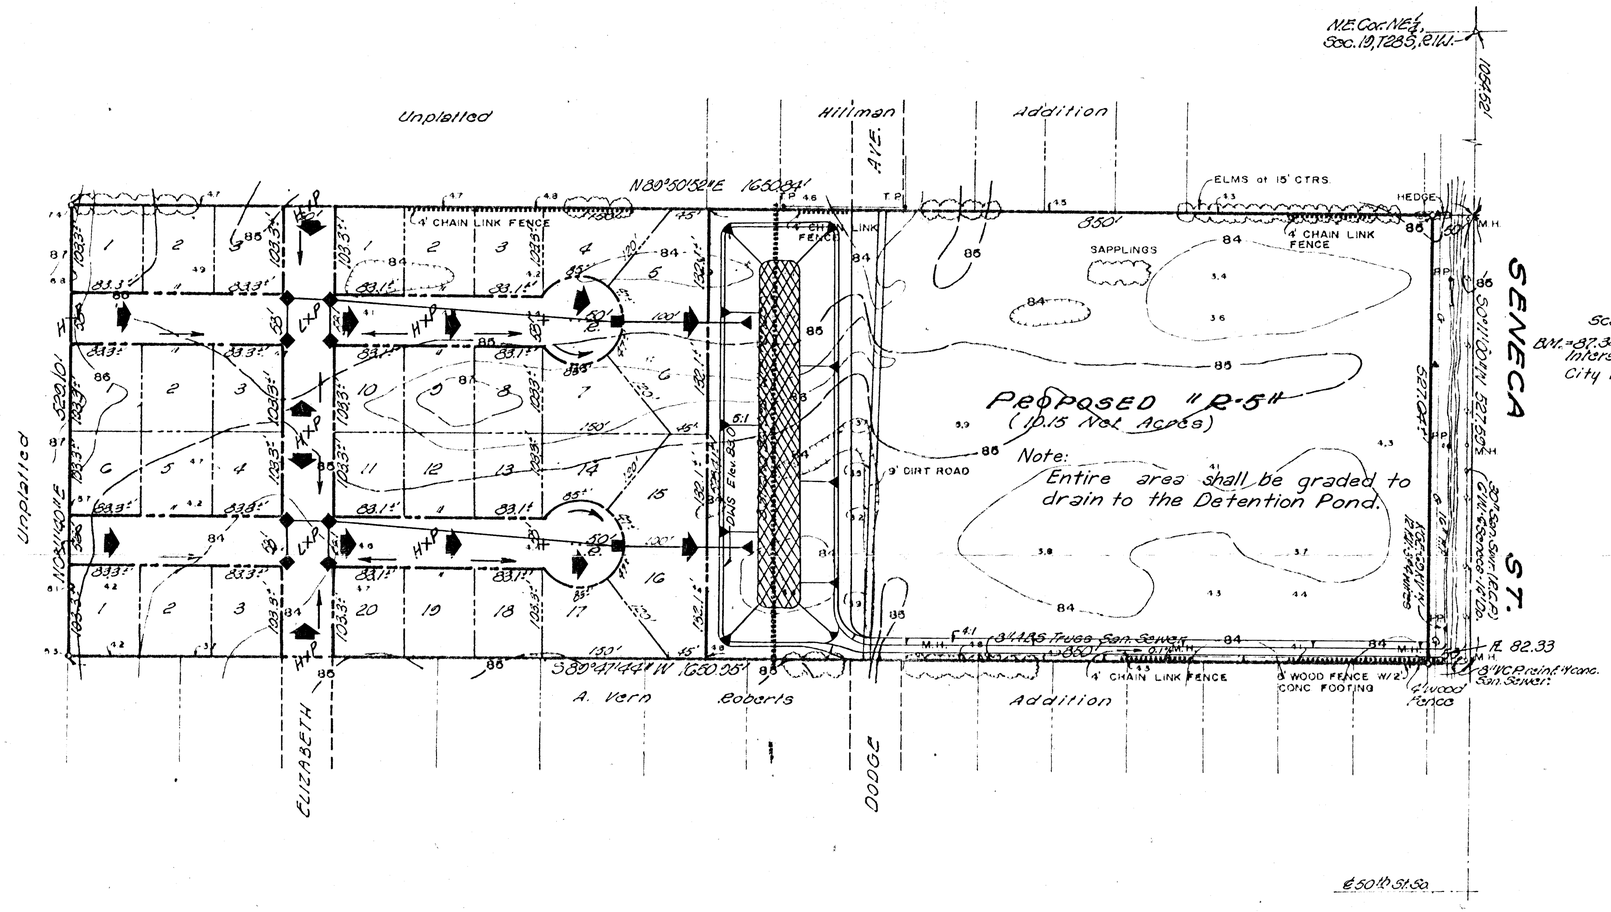


# SENECA HILLS ADDITION

## DRAINAGE CONCEPT

JULY 30, 1980