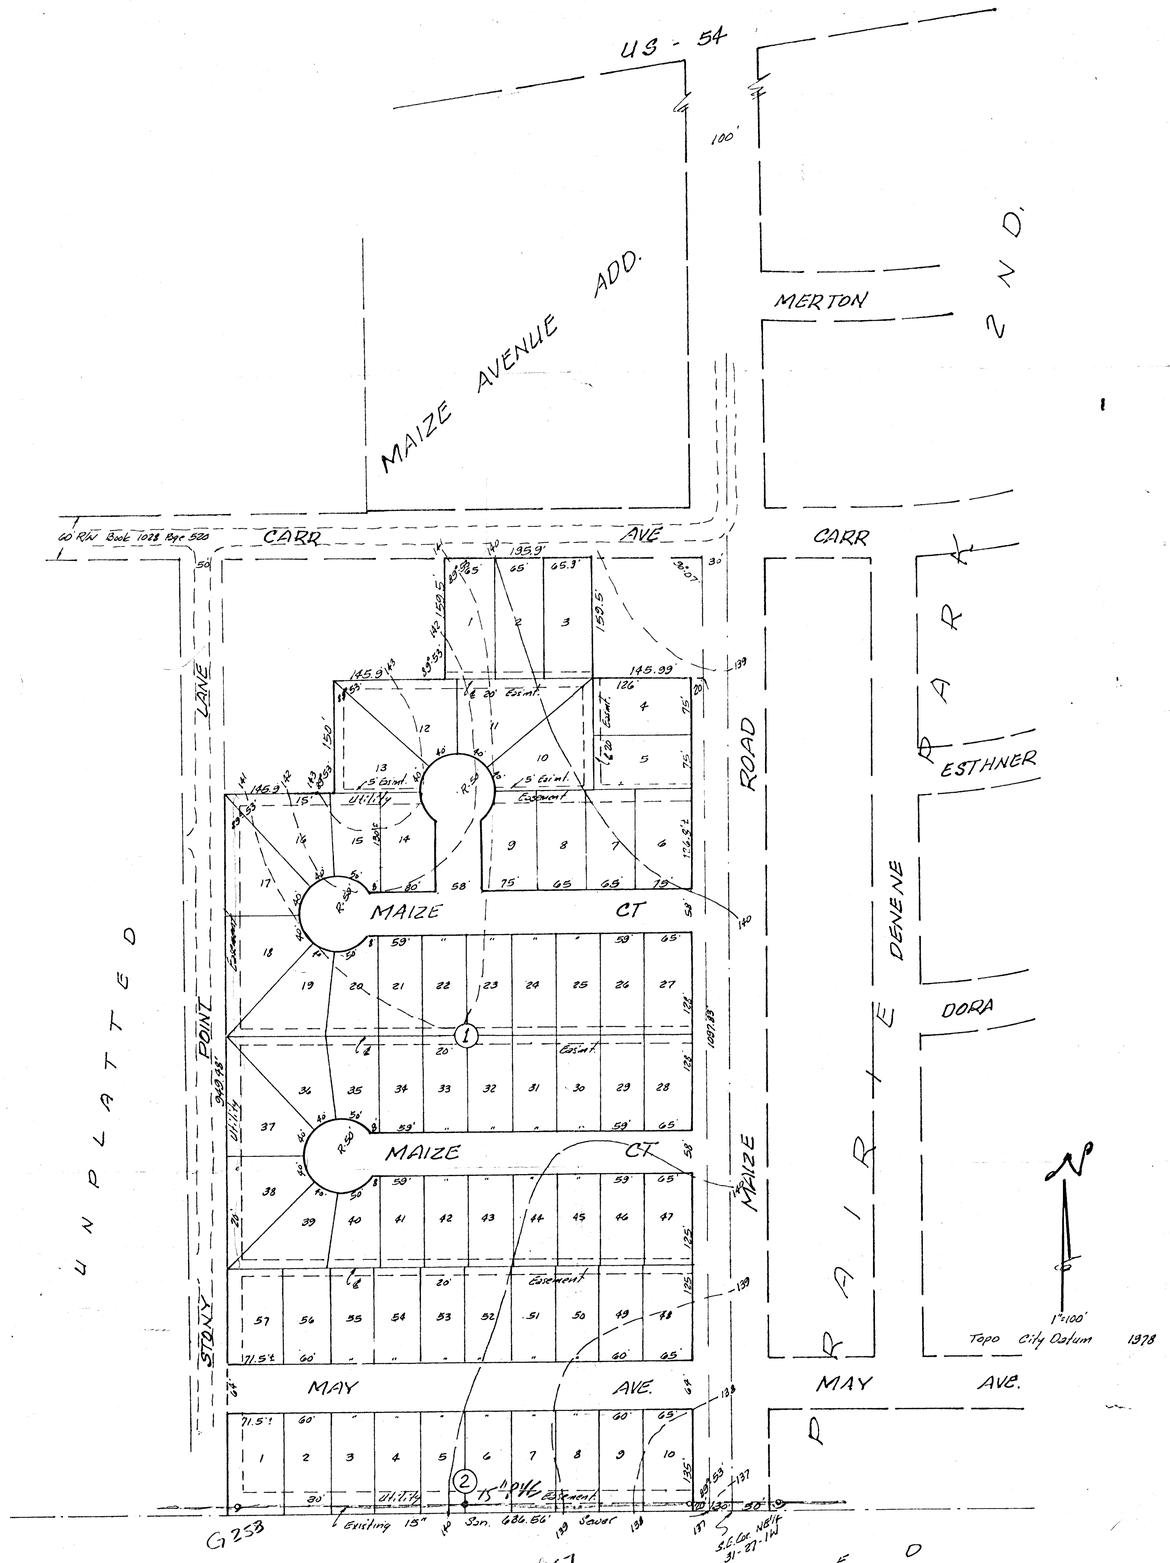

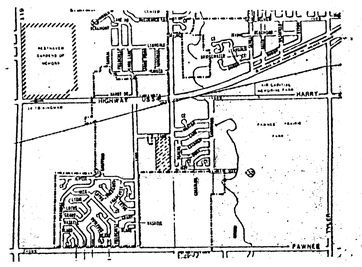

VICINITY PLAT

PRELIMINARY PLAT

SHARON'S ORCHARD ADD'N

RICK THOMPSON CONSTRUCTION INC.

BAUGHMAN COMPANY, P.A.
SURVEYING & ENGINEERING
316/262-7271 • 315 ELLIS • WICHITA, KANSAS 67211

10-12-89