HORSESHOE LAKE DRAINAGE PLAN

7/24/95

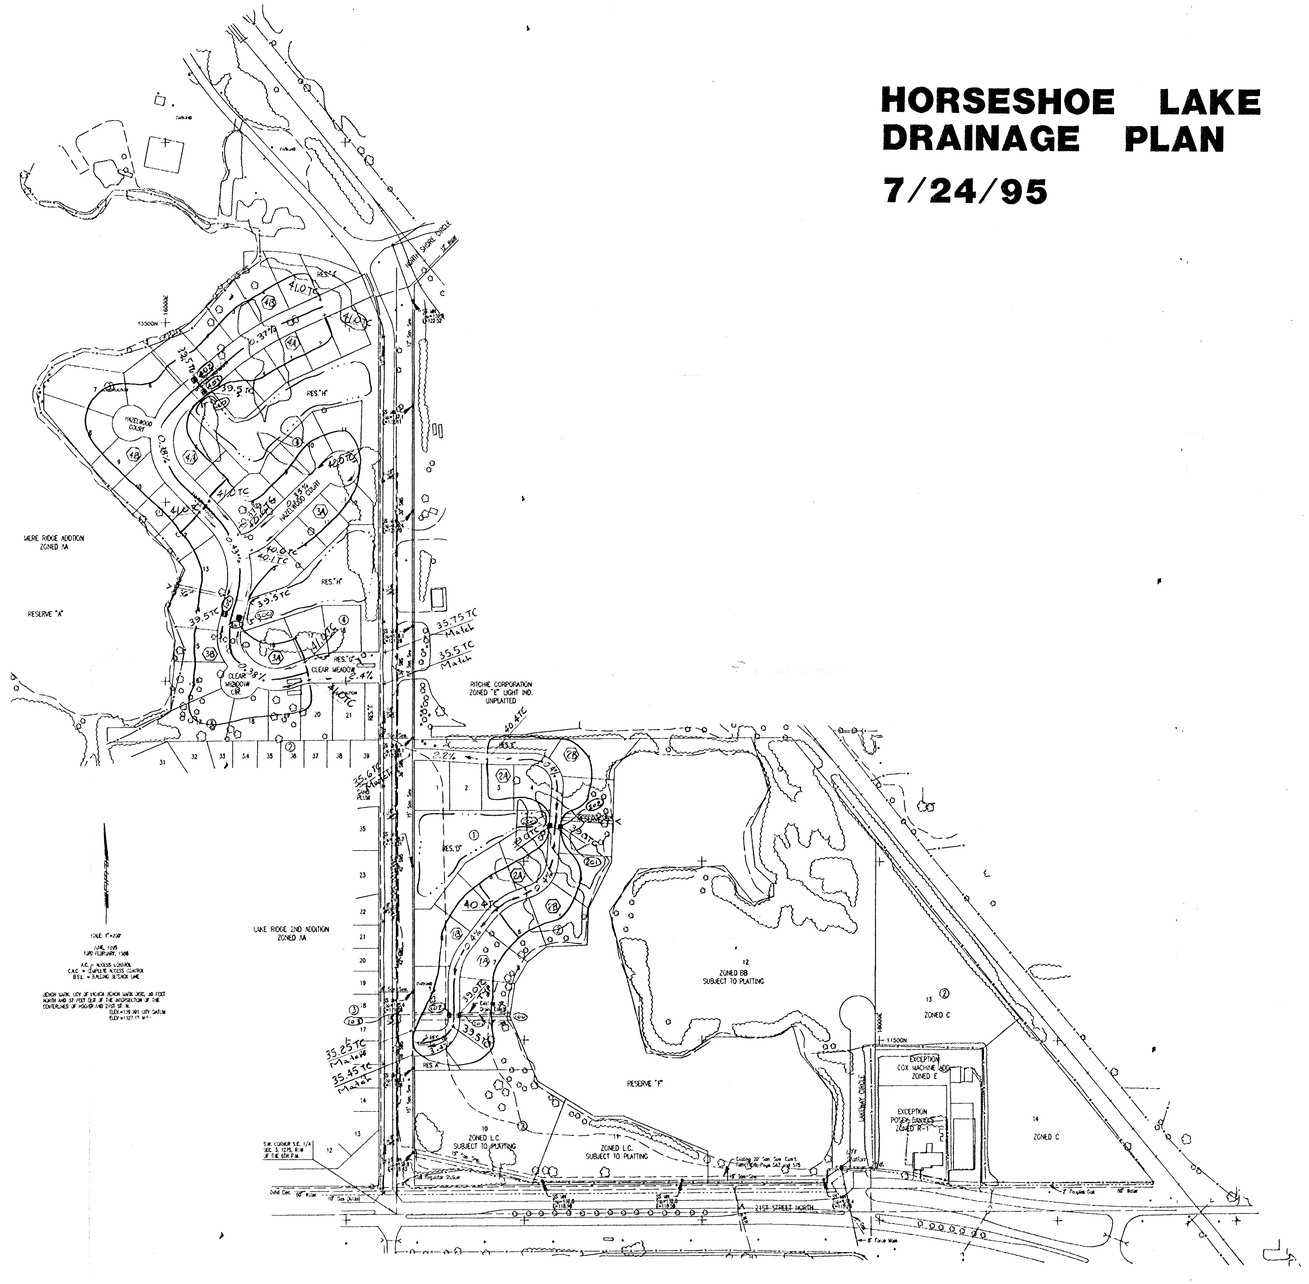

LEGEND

- Drainage Basin Boundary
- Finished Elevation
- Curb Inlet & Storm Sewer
- Proposed Pond Bank
- Basin Designation
- SWS Node No.