Utility Concept

HORSESHOE LAKE 2ND ADDITION

WICHITA, SEDGWICK COUNTY, KANSAS

MINIMUM BUILDING PAD ELEVATION FOR LOWEST OPENING TO THE STRUCTURES			
LOT	BLOCK	ELEVATION	
		CITY DATUM	MSL
1-26	A	136.0	1323.4

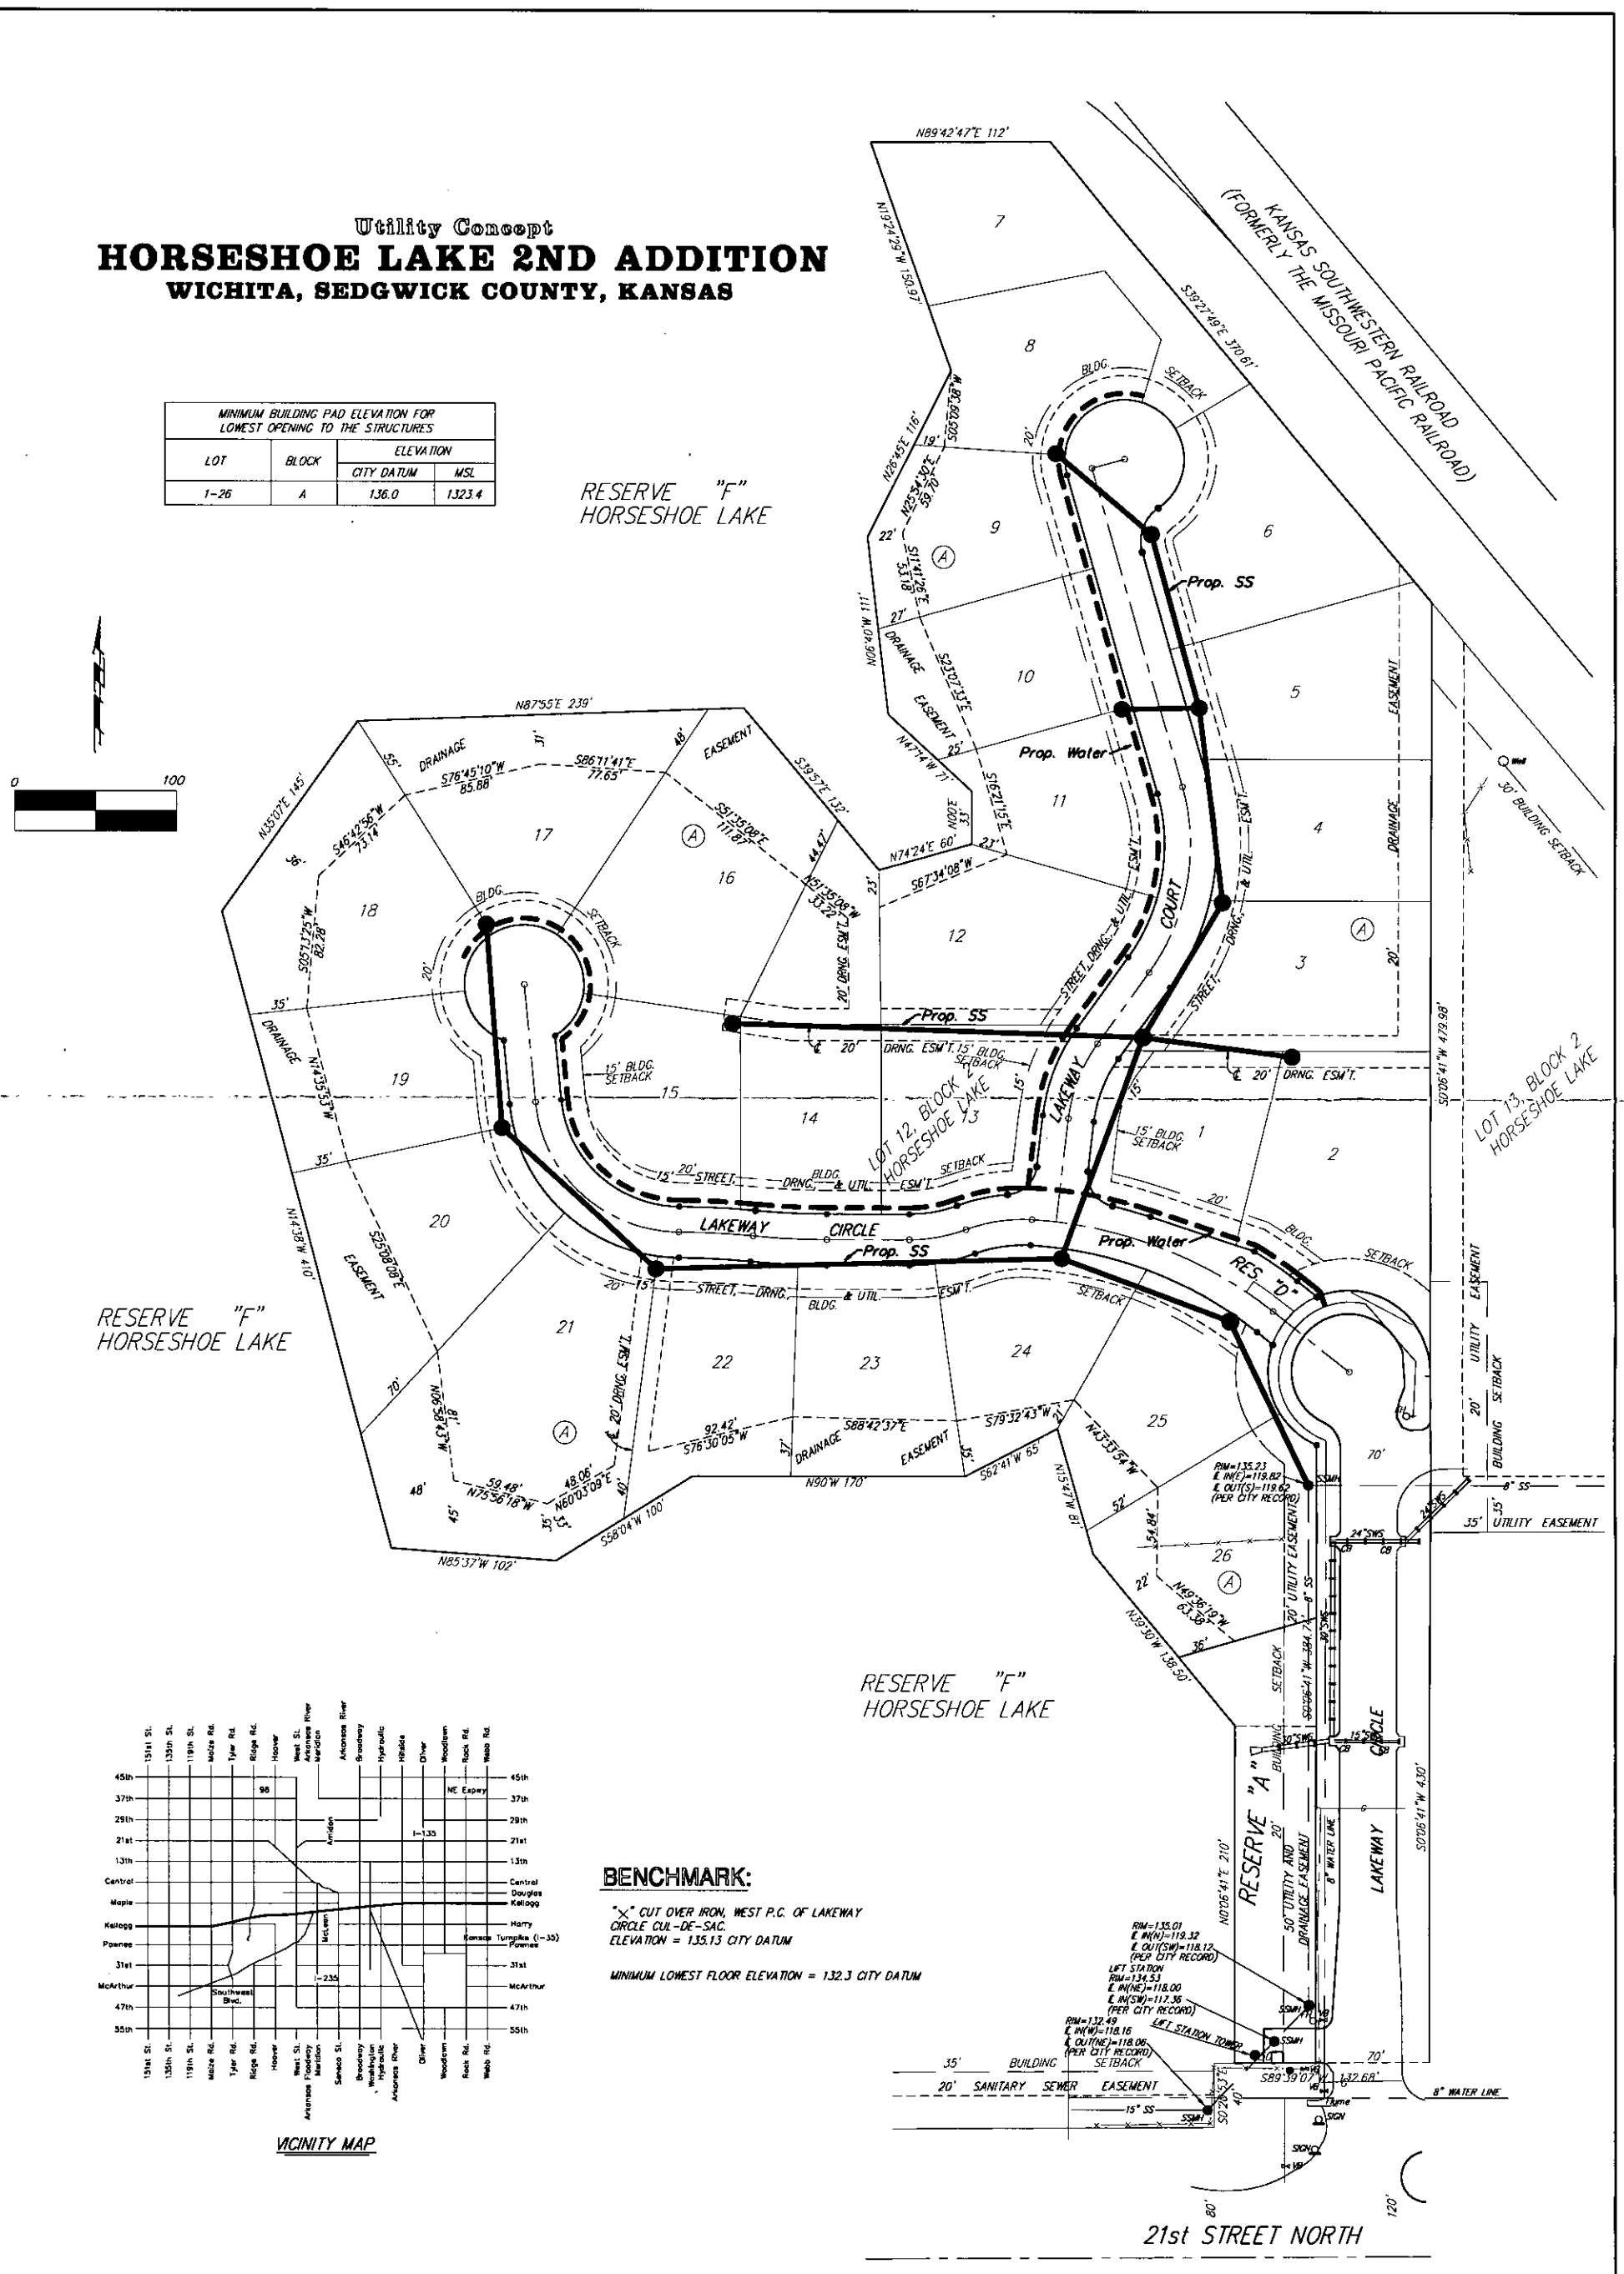

VICINITY MAP

BENCHMARK:

"X" CUT OVER IRON, WEST P.C. OF LAKEWAY CIRCLE CUL-DE-SAC.
ELEVATION = 135.13 CITY DATUM

MINIMUM LOWEST FLOOR ELEVATION = 132.3 CITY DATUM