VICINITY MAP FOR

"KRAUS COMMERCIAL ADDITION"

TO SEDGWICK COUNTY, KANSAS

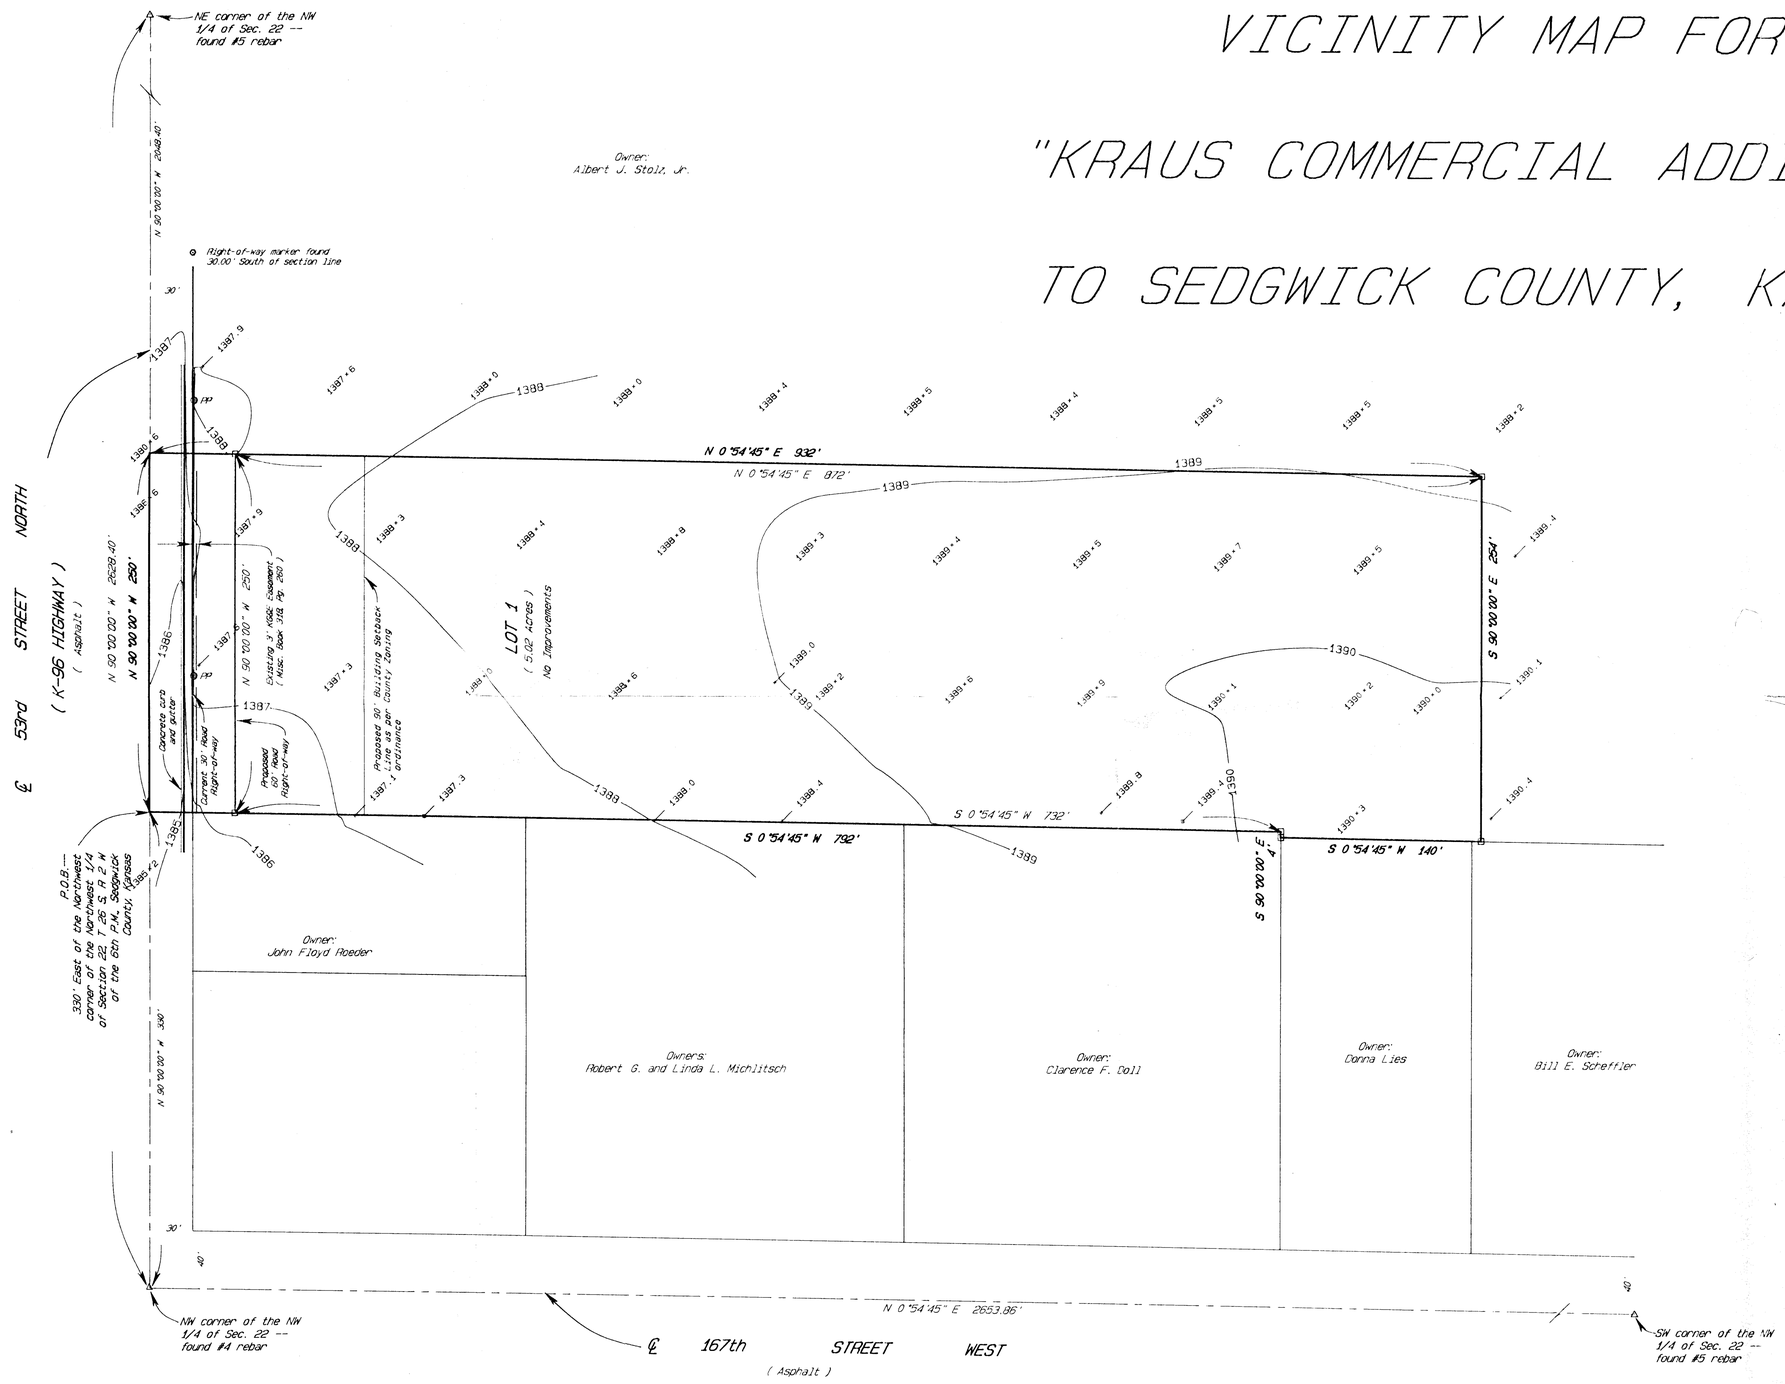

SCALE: 1" = 50'

LEGEND:

△ = Section corner found as noted
□ = #4 Rebar with ID Cap "TTLSI CLS 22"--set

Date of Topography: April 3, 1996

Current zoning on subject property is "LC" Limited Commercial. See zoning case SCZ-0707.

BENCH MARK:
Chiseled "X" on curb, 3' North of street signpost, 35' East and 30' North of Northwest corner of Section 22 -- Elevation 1303.66

Bearing basis assumed.

Contour interval: 1'

TERRA TECH
LAND SURVEYING INC.
239 North Ohio
Wichita, Kansas 67214-3903
(316) 267-0744 / 267-2348
Fax (316) 267-2738